PLAN 1
SCALE 1:200 AT A1

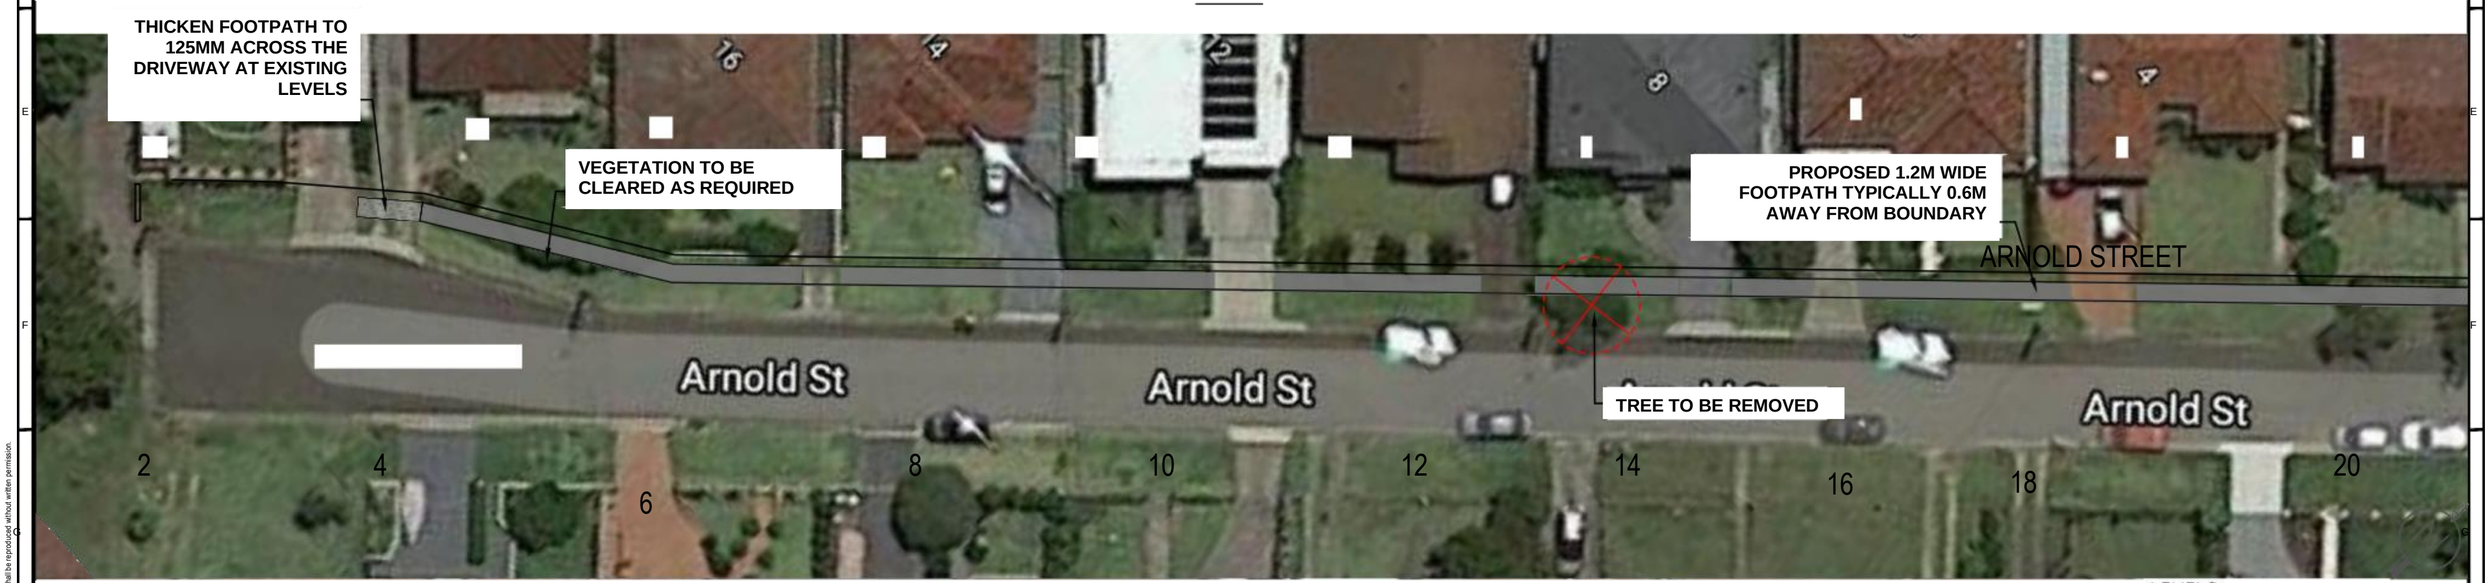

PLAN 2
SCALE 1:200 AT A1

LEVELS

Rev	Revision Details	Date	Drn	Ver.	App.
	ISSUED FOR CONSULTATION	25/01/2021	VT		

City of Ryde
Lifestyle and opportunity @ your doorstep

ABN: 81 621 292 610
Email:cityofryde@ryde.nsw.gov.au
Web: www.ryde.nsw.gov.au
Tel: (02) 9952 8222
Fax: (02) 9952 8070
NORTH RYDE OFFICE
Level1, Building D, Riverview Business Park, 3 Richardson Place, NORTH RYDE NSW 2113
POSTAL ADDRESS
Locked Bag 2069
NORTH RYDE NSW 1670

REFER TO COVER PAGE FOR SIGNATURES

www.dialbeforeyoudig.com.au DIAL 1100 BEFORE YOU DIG

SCALE AS SHOWN @ A1		
PLAN	1 :	200
INSET PLAN	1 :	N/A
LONGITUDINAL SECTION	HORIZ. 1 :	N/A
	VERT. 1 :	N/A
CROSS SECTIONS	1 :	N/A
CO-ORDS	DATUM	AHD

LOCATION: ARNOLD STREET, RYDE

TITLE: FOOTPATH CONSTRUCTION AND ASSOCIATED WORKS CONCEPT PLAN

PMCOR NUMBER	
DRAWING NUMBER	
C002	
STATUS	REVISION
PL	A

COPYRIGHT © 2011 City of Ryde - ALL RIGHTS RESERVED - No part of this document shall be reproduced without written permission.

G:\Footpath Jobs\Arnold Street\Arnold Street - Concept on Aerial.dwg / Plotted on 26 February 2021