


## LEGEND

- ASPHALT RESHEET
- DRIVEWAYS TO BE ADJUSTED TO SUIT NEW LEVELS
- NEW CONCRETE WORKS
- PROVIDE TOP SOIL AND GRASS
- RECONSTRUCT/ NEW STORMWATER PIT
- EXISTING TREES
- PROPOSED NEW TREES
- GUTTER BLOCK LAYBACK WITH GRATE

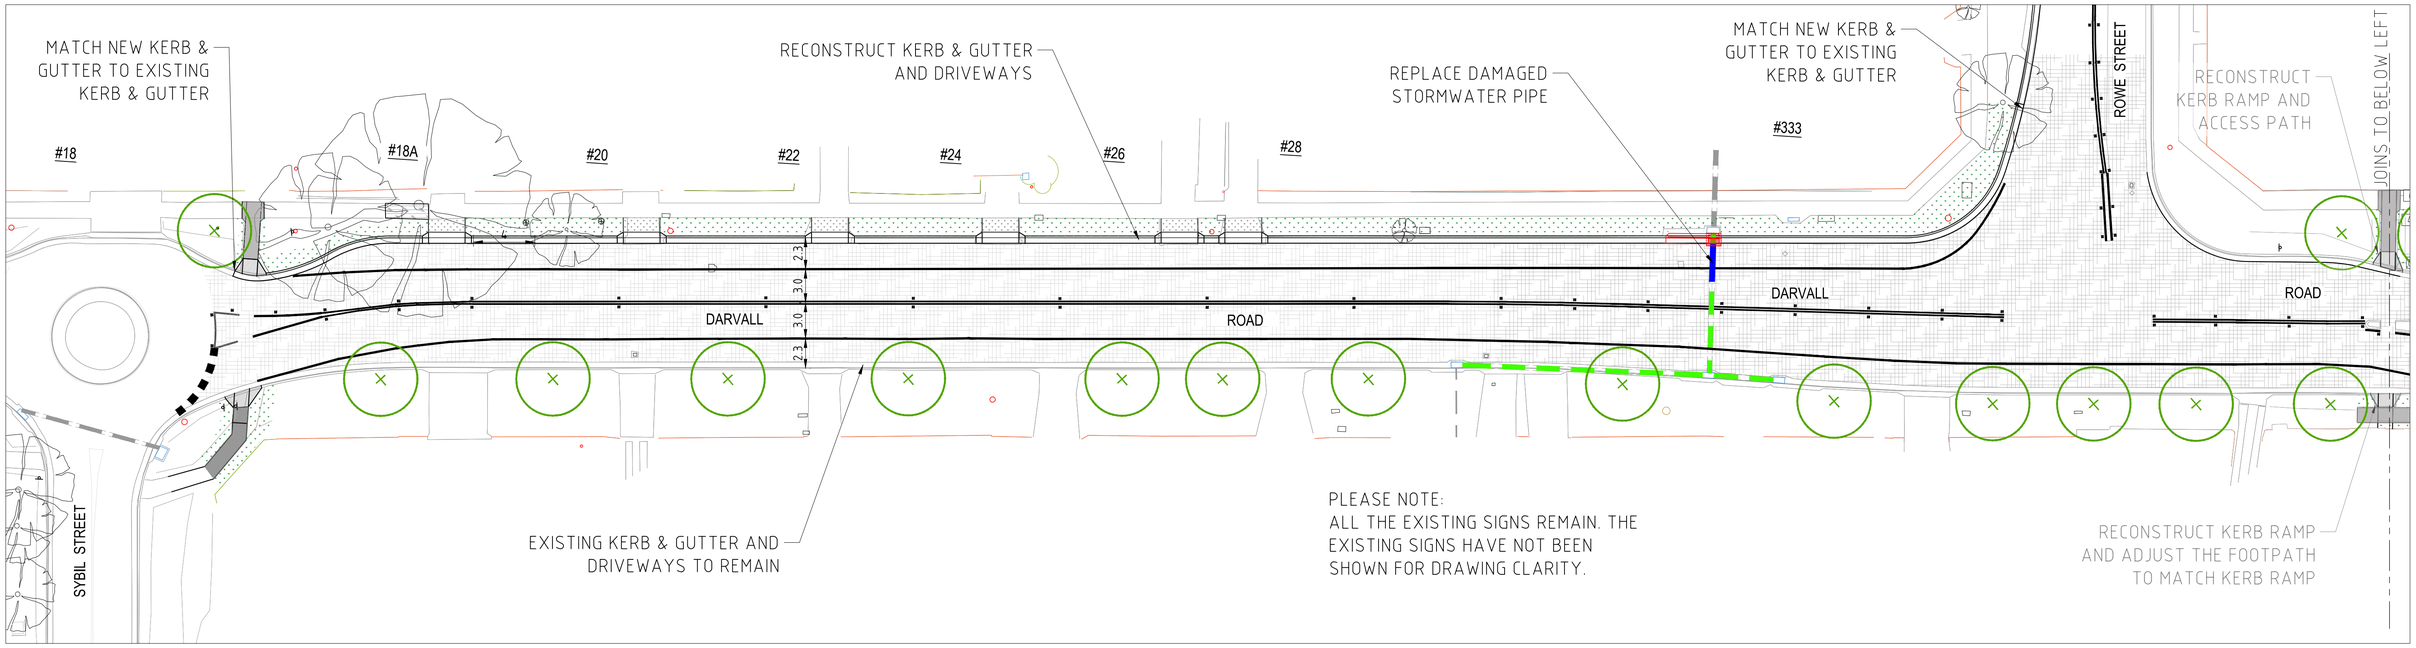


COPYRIGHT © 2011 City of Ryde - ALL RIGHTS RESERVED - No part of this document shall be reproduced without written permission

| Rev | Revision Details | Date | Drn | Ver. | App. |
|---|---|---|---|---|---|
| A | NOTIFICATION PLAN | 11/08/2022 | RN | HL | RM |

City of Ryde
Lifestyle and opportunity @ your doorstep

ABN: 81 621 292 610
Email:cityofryde@ryde.nsw.gov.au
Web: www.ryde.nsw.gov.au
Tel: (02) 9952 8222
Fax: (02) 9952 8070

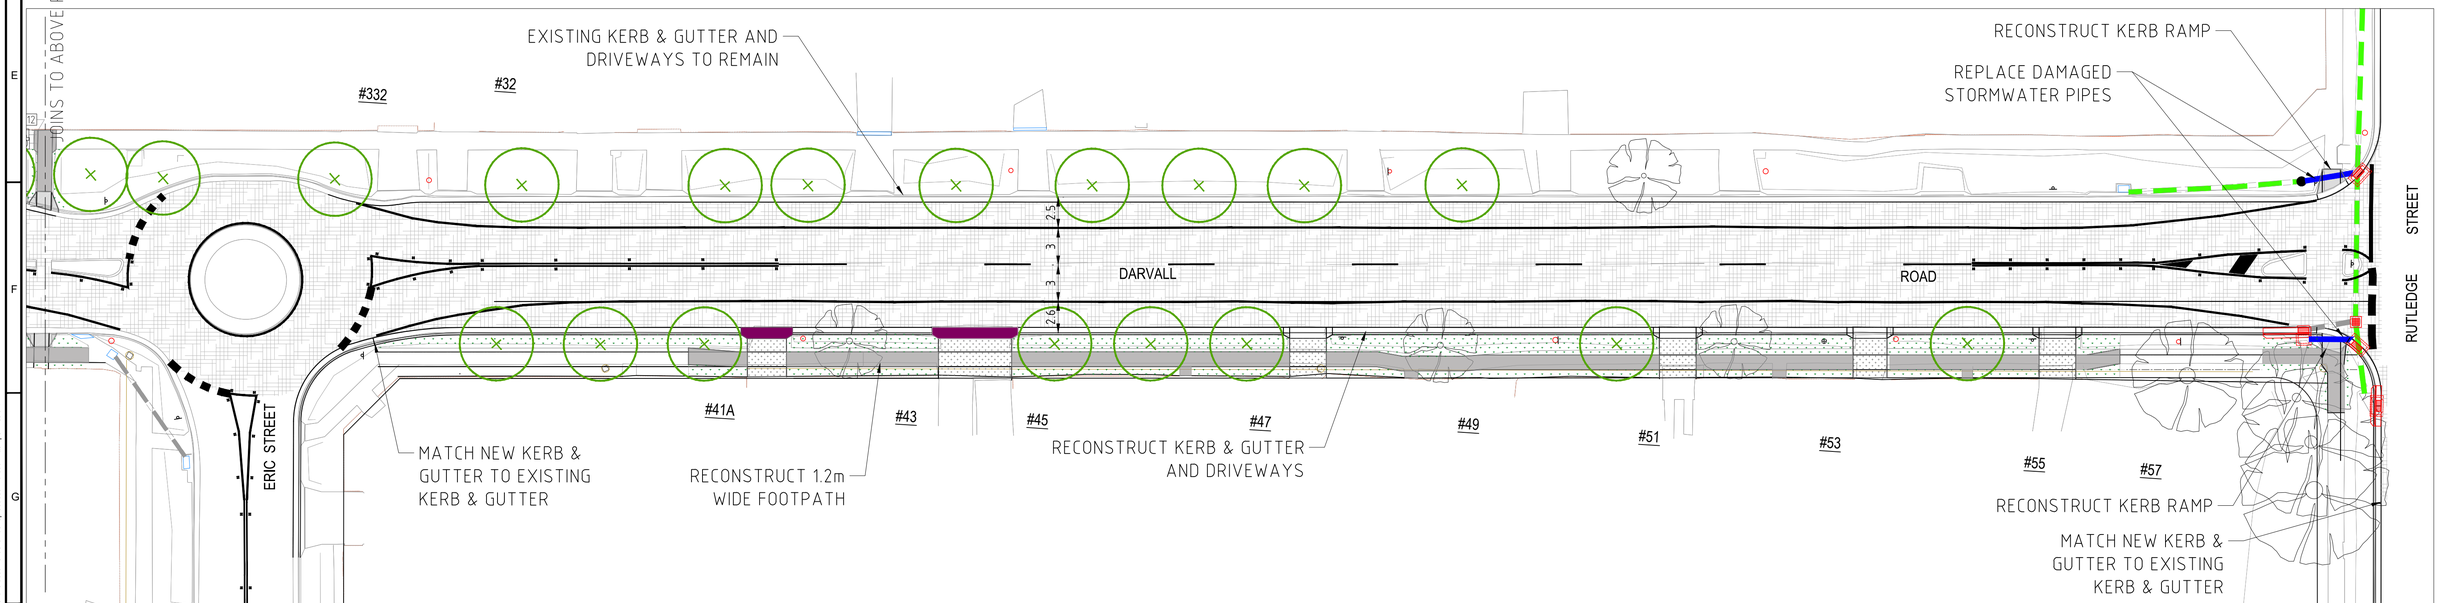NORTH RYDE OFFICE
Level1, Building 0, Riverview Business Park, 3 Richardson Place, NORTH RYDE NSW 2113

POSTAL ADDRESS
Locked Bag 2069
NORTH RYDE NSW 1670

APPROVED FOR PRELIMINARY CONCEPT

www.dialbeforeyoudig.com.au
DIAL1100 BEFORE YOU DIG

| | |
|---|---|
| SCALE AS SHOWN @ A1 | |
| PLAN | 1 : 250 |
| INSET PLAN | 1 : N/A |
| LONGITUDINAL SECTION HORIZ. | 1 : N/A |
| LONGITUDINAL SECTION VERT. | 1 : N/A |
| CROSS SECTIONS | 1 : N/A |
| CO-ORDS | MGA2020 |
| DATUM | AHD |

LOCATION:
DARVALL ROAD, EASTWOOD

TITLE:
# SYBIL ST TO RUTLEDGE ST ROAD KERB RENEWAL NOTIFICATION PLAN

| | |
|---|---|
| PMCOR NUMBER | PM22_43015/43019 |
| DRAWING NUMBER | 1 |
| STATUS | DRT |
| REVISION | A |



20 10 0 10 20 30 40 50 100mm