GENERAL LEGEND

- BUILDINGS TO BE DEMOLISHED
- BOUNDARY LINE

FINISHES SCHEDULE

- (St1) SANDSTONE GUINEA GOLD 1000MMX450MM
- (Br1) WHITE BRICK RECESSED JOINTS
- (M1) RAISED SEAM ZINC CLADDING/SOFFITS DARK BRONZE
- (Lv1) DARK BRONZE ANODISED BATTENS &SLIDING &BYFOLD SCREENS
- (Lv3) TIMBER EFFECT ALUMINIUM BATTENS &SLIDING &BYFOLD SCREENS
- (T1)TIMBER EFFECT ALUMINIUM CLADDING
- (Ln)LANDSCAPE
- (Lv2) WHITE ALUMINIMUM BATTENS &SLIDING &BYFOLD SCREENS
- (Rn1) WHITE ROUGHCAST RENDER
- (Ba1) (G2) CLEAR GLASS
- (G1) TINTED GLASS

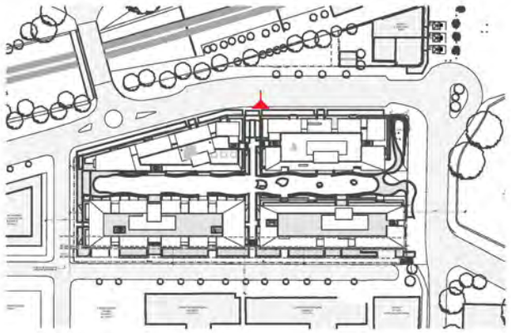

REVISION			
01	DRAFT	MK	06.02.2020
A	DEVELOPMENT APPLICATION	JG	18.06.2020
B	DEVELOPMENT APPLICATION - ADDITIONAL INFORMATION	CA	02.12.2020
> C	DEVELOPMENT APPLICATION- ADDITIONAL INFORMATION	MC	26.11.2021

REVISION

NOTES

THIS DRAWING IS COPYRIGHT AND SHALL REMAIN THE PROPERTY OF CURZON + PARTNERS. CHECK AND VERIFY ALL DIMENSIONS ON SITE PRIOR TO COMMENCING WORK. DRAWING TO BE READ IN CONJUCTION WITH ALL OTHER CONTRACT DOCUMENTS. DO NOT SCALE DRAWING. USE FIGURED DIMENSIONS ONLY. SEEK CLARIFICATION OF INCONSISTENCIES/CONFLICTS.

PROJECT

RAILWAY ROAD
27 RAILWAY RD
MEADOWBANK NSW 2114

CURZON + PARTNERS
L 13, 234 GEORGE STREET
SYDNEY NSW 2000
T: +61 87055475
CURZON AND PARTNERS PTY LTD ACN 649993377

DRAWN	DATE	CHECKED	PLOT DATE	JOB NO.	SCALE	DRAWING TITLE	ISSUE PURPOSE	REV.	DRAWING NO.
AA	26.11.2021	MC	26.11.2021	21022	1:500@A3	NORTH-WEST ELEVATION RAILWAY RD	DEVELOPMENT APPLICATION	C	D200

GENERAL LEGEND

- BUILDINGS TO BE DEMOLISHED
- BOUNDARY LINE

FINISHES SCHEDULE

- (St1) SANDSTONE GUINEA GOLD 1000MMX450MM
- (Br1) WHITE BRICK RECESSED JOINTS
- (M1) RAISED SEAM ZINC CLADDING/SOFFITS DARK BRONZE
- (Lv1) DARK BRONZE ANODISED BATTENS &SLIDING &BIYFOLD SCREENS
- (Lv3) TIMBER EFFECT ALUMINIUM BATTENS &SLIDING &BIYFOLD SCREENS
- (T1)TIMBER EFFECT ALUMINIUM CLADDING
- (Ln)LANDSCAPE
- (Lv2) WHITE ALUMINIMUM BATTENS &SLIDING &BIYFOLD SCREENS
- (Pn1) WHITE ROUGHCAST RENDER
- (Ba1) (G2) CLEAR GLASS
- (G1) TINTED GLASS

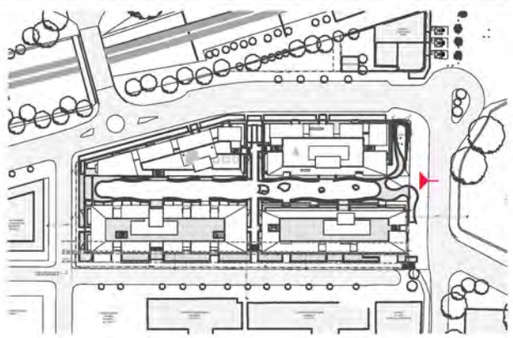

REVISION			
01	DRAFT	MK	06.02.2020
A	DEVELOPMENT APPLICATION	JG	18.05.2020
B	DEVELOPMENT APPLICATION - ADDITIONAL INFORMATION	CA	02.12.2020
C	DEVELOPMENT APPLICATION- ADDITIONAL INFORMATION	MC	26.11.2021
> D	DEVELOPMENT APPLICATION- ADDITIONAL INFORMATION	MC	11.01.2022

REVISION

NOTES

THIS DRAWING IS COPYRIGHT AND SHALL REMAIN THE PROPERTY OF CURZON + PARTNERS. CHECK AND VERIFY ALL DIMENSIONS ON SITE PRIOR TO COMMENCING WORK. DRAWING TO BE READ IN CONJUCTION WITH ALL OTHER CONTRACT DOCUMENTS. DO NOT SCALE DRAWING. USE FIGURED DIMENSIONS ONLY. SEEK CLARIFICATION OF INCONSISTENCIES/CONFLICTS.

PROJECT
RAILWAY ROAD
27 RAILWAY RD
MEADOWBANK NSW 2114

CURZON + PARTNERS
L 13, 234 GEORGE STREET
SYDNEY NSW 2000
T: +61 87055475
CURZON AND PARTNERS PTY LTD ACN 649993377

DRAWN	DATE	CHECKED	PLOT DATE	JOB NO.	SCALE	DRAWING TITLE	ISSUE PURPOSE	REV.	DRAWING NO.
AA	11.01.2022	MC	11.01.2022	21022	1:500@A3	NORTH-EAST ELEVATION CONSTITUTION RD	DEVELOPMENT APPLICATION	D	D201

GENERAL LEGEND

- BUILDINGS TO BE DEMOLISHED
- BOUNDARY LINE

FINISHES SCHEDULE

- (St1) SANDSTONE GUINEA GOLD 1000MMX450MM
- (Br1) WHITE BRICK RECESSED JOINTS
- (M1) RAISED SEAM ZINC CLADDING/SOFFITS DARK BRONZE
- (Lv1) DARK BRONZE ANODISED BATTENS &SLIDING &BIFOLD SCREENS
- (Lv3) TIMBER EFFECT ALUMINIUM BATTENS &SLIDING &BIFOLD SCREENS
- (T1)TIMBER EFFECT ALUMINIUM CLADDING
- (Ln)LANDSCAPE
- (Lv2) WHITE ALUMINIMUM BATTENS &SLIDING &BIFOLD SCREENS
- (Rn1) WHITE ROUGHCAST RENDER
- (Ba1) (G2) CLEAR GLASS
- (G1) TINTED GLASS

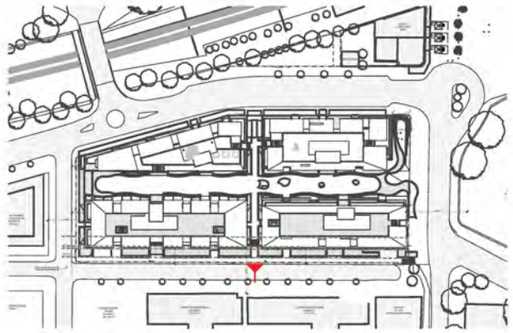

REVISION			
01	DRAFT	MK	06.02.2020
A	DEVELOPMENT APPLICATION	JG	18.05.2020
B	DEVELOPMENT APPLICATION - ADDITIONAL INFORMATION	CA	02.12.2020
C	DEVELOPMENT APPLICATION- ADDITIONAL INFORMATION	MC	26.11.2021
> D	DEVELOPMENT APPLICATION- ADDITIONAL INFORMATION	MC	11.01.2022

REVISION

NOTES

THIS DRAWING IS COPYRIGHT AND SHALL REMAIN THE PROPERTY OF CURZON + PARTNERS. CHECK AND VERFIY ALL DIMENSIONS ON SITE PRIOR TO COMMENCING WORK. DRAWING TO BE READ IN CONJUCTION WITH ALL OTHER CONTRACT DOCUMENTS. DO NOT SCALE DRAWING. USE FIGURED DIMENSIONS ONLY. SEEK CLARIFICATION OF INCONSISTENCIES/CONFLICTS.

PROJECT

RAILWAY ROAD
27 RAILWAY RD
MEADOWBANK NSW 2114

CURZON + PARTNERS
L 13, 234 GEORGE STREET
SYDNEY NSW 2000
T: +61 87055475
CURZON AND PARTNERS PTY LTD ACN 649993377

DRAWN	DATE	CHECKED	PLOT DATE	JOB NO.	SCALE	DRAWING TITLE	ISSUE PURPOSE	REV.	DRAWING NO.
AA	11.01.2022	MC	11.01.2022	21022	1:500@A3	SOUTH-EAST ELEVATION FARADAY LN	DEVELOPMENT APPLICATION	D	D202

GENERAL LEGEND

- BUILDINGS TO BE DEMOLISHED
- BOUNDARY LINE

FINISHES SCHEDULE

- (St1) SANDSTONE GUINEA GOLD 1000MMX450MM
- (Br1) WHITE BRICK RECESSED JOINTS
- (M1) RAISED SEAM ZINC CLADDING/SOFFITS DARK BRONZE
- (Lv1) DARK BRONZE ANODISED BATTENS &SLIDING &BIFOLD SCREENS
- (Lv3) TIMBER EFFECT ALUMINIUM BATTENS &SLIDING &BIFOLD SCREENS
- (T1)TIMBER EFFECT ALUMINIUM CLADDING
- (Ln)LANDSCAPE
- (Lv2) WHITE ALUMINIMUM BATTENS &SLIDING &BIFOLD SCREENS
- (Rn1) WHITE ROUGHCAST RENDER
- (Ba1) (G2) CLEAR GLASS
- (G1) TINTED GLASS

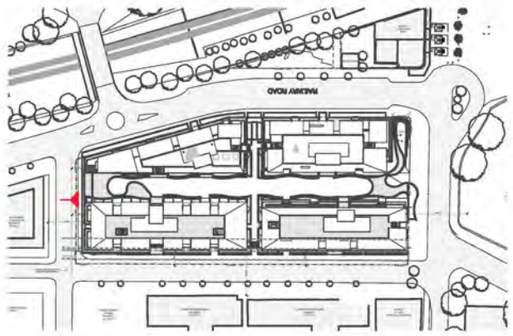

REVISION			
01	DRAFT	MK	06.02.2020
A	DEVELOPMENT APPLICATION	JG	18.05.2020
B	DEVELOPMENT APPLICATION - ADDITIONAL INFORMATION	CA	02.12.2020
> C	DEVELOPMENT APPLICATION- ADDITIONAL INFORMATION	MC	26.11.2021

REVISION

NOTES

THIS DRAWING IS COPYRIGHT AND SHALL REMAIN THE PROPERTY OF CURZON + PARTNERS. CHECK AND VERFIY ALL DIMENSIONS ON SITE PRIOR TO COMMENCING WORK. DRAWING TO BE READ IN CONJUCTION WITH ALL OTHER CONTRACT DOCUMENTS. DO NOT SCALE DRAWING. USE FIGURED DIMENSIONS ONLY. SEEK CLARIFICATION OF INCONSISTENCIES/CONFLICTS.

PROJECT
RAILWAY ROAD
27 RAILWAY RD
MEADOWBANK NSW 2114

CURZON + PARTNERS
L 13, 234 GEORGE STREET
SYDNEY NSW 2000
T: +61 87055475
CURZON AND PARTNERS PTY LTD ACN 649993377

DRAWN	DATE	CHECKED	PLOT DATE	JOB NO.	SCALE	DRAWING TITLE	ISSUE PURPOSE	REV.	DRAWING NO.
AA	26.11.2021	MC	26.11.2021	21022	1:500@A3	SOUTH-WEST ELEVATION UNDERDALE LN	DEVELOPMENT APPLICATION	C	D203

GENERAL LEGEND

- BUILDINGS TO BE DEMOLISHED
- BOUNDARY LINE

FINISHES SCHEDULE

- (St1) SANDSTONE GUINEA GOLD 1000MMX450MM
- (Br1) WHITE BRICK RECESSED JOINTS
- (M1) RAISED SEAM ZINC CLADDING/SOFFITS DARK BRONZE
- (Lv1) DARK BRONZE ANODISED BATTENS &SLIDING &BYFOLD SCREENS
- (Lv3) TIMBER EFFECT ALUMINIUM BATTENS &SLIDING &BYFOLD SCREENS
- (T1)TIMBER EFFECT ALUMINIUM CLADDING
- (Ln)LANDSCAPE
- (Lv2) WHITE ALUMINIMUM BATTENS &SLIDING &BYFOLD SCREENS
- (Rn1) WHITE ROUGHCAST RENDER
- (Ba1) (G2) CLEAR GLASS
- (G1) TINTED GLASS

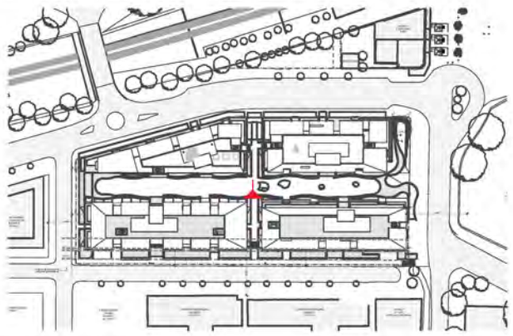

REVISION				REVISION
01	DRAFT	MK	03.02.2020	
A	DEVELOPMENT APPLICATION	JG	18.05.2020	
B	DEVELOPMENT APPLICATION - ADDITIONAL INFORMATION	CA	02.12.2020	
> C	DEVELOPMENT APPLICATION- ADDITIONAL INFORMATION	MC	26.11.2021	

NOTES

THIS DRAWING IS COPYRIGHT AND SHALL REMAIN THE PROPERTY OF CURZON + PARTNERS. CHECK AND VERFIY ALL DIMENSIONS ON SITE PRIOR TO COMMENCING WORK. DRAWING TO BE READ IN CONJUCTION WITH ALL OTHER CONTRACT DOCUMENTS. DO NOT SCALE DRAWING. USE FIGURED DIMENSIONS ONLY. SEEK CLARIFICATION OF INCONSISTENCIES/CONFLICTS.

PROJECT

RAILWAY ROAD
27 RAILWAY RD
MEADOWBANK NSW 2114

CURZON + PARTNERS
L 13, 234 GEORGE STREET
SYDNEY NSW 2000
T: +61 87055475
CURZON AND PARTNERS PTY LTD ACN 649993377

DRAWN	DATE	CHECKED	PLOT DATE	JOB NO.	SCALE	DRAWING TITLE	ISSUE PURPOSE	REV.	DRAWING NO.
AA	26.11.2021	MC	26.11.2021	21022	1:500@A3	NORTH-WEST INTERNAL ELEVATION - BUILDING C&D	DEVELOPMENT APPLICATION	C	D204

GENERAL LEGEND

- BUILDINGS TO BE DEMOLISHED
- BOUNDARY LINE

FINISHES SCHEDULE

- (St1) SANDSTONE GUINEA GOLD 1000MMX450MM
- (Br1) WHITE BRICK RECESSED JOINTS
- (M1) RAISED SEAM ZINC CLADDING/SOFFITS DARK BRONZE
- (Lv1) DARK BRONZE ANODISED BATTENS &SLIDING &BIFOLD SCREENS
- (Lv3) TIMBER EFFECT ALUMINIUM BATTENS &SLIDING &BIFOLD SCREENS
- (T1)TIMBER EFFECT ALUMINIUM CLADDING
- (Lnd)LANDSCAPE
- (Lv2) WHITE ALUMINIMUM BATTENS &SLIDING &BIFOLD SCREENS
- (Rh1) WHITE ROUGHCAST RENDER
- (Ba1) (G2) CLEAR GLASS
- (G1) TINTED GLASS

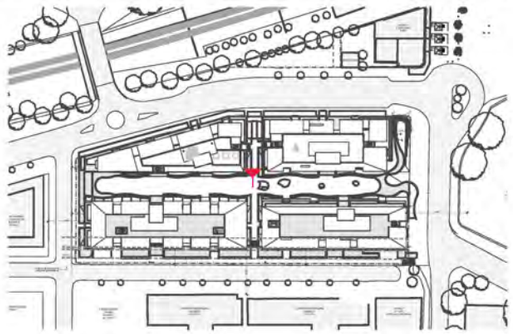

REVISION			
-	DEVELOPMENT APPLICATION	MK	03.02.2020
01	DRAFT	MK	06.02.2020
A	DEVELOPMENT APPLICATION	JG	18.05.2020
B	DEVELOPMENT APPLICATION - ADDITIONAL INFORMATION	CA	02.12.2020
C	DEVELOPMENT APPLICATION- ADDITIONAL INFORMATION	MC	26.11.2021
> D	DEVELOPMENT APPLICATION- ADDITIONAL INFORMATION	MC	11.01.2022

REVISION

NOTES

THIS DRAWING IS COPYRIGHT AND SHALL REMAIN THE PROPERTY OF CURZON + PARTNERS. CHECK AND VERFIY ALL DIMENSIONS ON SITE PRIOR TO COMMENCING WORK. DRAWING TO BE READ IN CONJUCTION WITH ALL OTHER CONTRACT DOCUMENTS. DO NOT SCALE DRAWING. USE FIGURED DIMENSIONS ONLY. SEEK CLARIFICATION OF INCONSISTENCIES/CONFLICTS.

PROJECT

RAILWAY ROAD
27 RAILWAY RD
MEADOWBANK NSW 2114

CURZON + PARTNERS
L 13, 234 GEORGE STREET
SYDNEY NSW 2000
T: +61 87055475
CURZON AND PARTNERS PTY LTD ACN 649993377

DRAWN	DATE	CHECKED	PLOT DATE	JOB NO.	SCALE	DRAWING TITLE	ISSUE PURPOSE	REV.	DRAWING NO.
AA	11.01.2022	MC	11.01.2022	21022	1:500@A3	SOUTH EAST INTERNAL ELEVATION - BUILDING A&B	DEVELOPMENT APPLICATION	D	D205

NORTH-EAST INTERNAL ELEVATION (BUILDING B&D)

SCALE 1:500@A3

SOUTH-WEST INTERNAL ELEVATION (BUILDING A & C)

SCALE 1:500@A3

GENERAL LEGEND

- BUILDINGS TO BE DEMOLISHED
- BOUNDARY LINE

FINISHES SCHEDULE

- (St1) SANDSTONE GUINEA GOLD 1000MMX450MM
- (Br1) WHITE BRICK RECESSED JOINTS
- (M1) RAISED SEAM ZINC CLADDING/SOFFITS DARK BRONZE
- (Lv1) DARK BRONZE ANODISED BATTENS &SLIDING &BIYFOLD SCREENS
- (Lv3) TIMBER EFFECT ALUMINIUM BATTENS &SLIDING &BIYFOLD SCREENS
- (T1)TIMBER EFFECT ALUMINIUM CLADDING
- (Ln)LANDSCAPE
- (Lv2) WHITE ALUMINIMUM BATTENS &SLIDING &BIYFOLD SCREENS
- (Rh1) WHITE ROUGHCAST RENDER
- (Ba1) (G2) CLEAR GLASS
- (G1) TINTED GLASS

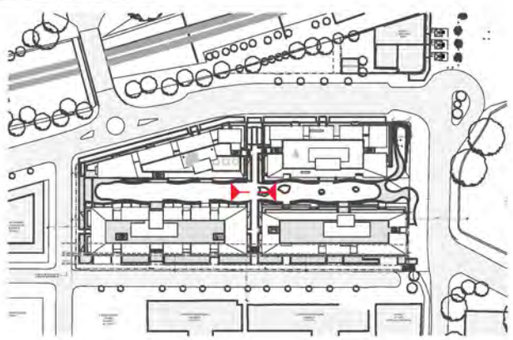

REVISION				REVISION
01	DRAFT	MK	06.02.2020	
A	DEVELOPMENT APPLICATION	JG	18.05.2020	
B	DEVELOPMENT APPLICATION - ADDITIONAL INFORMATION	CA	02.12.2020	
> C	DEVELOPMENT APPLICATION- ADDITIONAL INFORMATION	MC	26.11.2021	

NOTES

THIS DRAWING IS COPYRIGHT AND SHALL REMAIN THE PROPERTY OF CURZON + PARTNERS. CHECK AND VERIFY ALL DIMENSIONS ON SITE PRIOR TO COMMENCING WORK. DRAWING TO BE READ IN CONJUCTION WITH ALL OTHER CONTRACT DOCUMENTS. DO NOT SCALE DRAWING. USE FIGURED DIMENSIONS ONLY. SEEK CLARIFICATION OF INCONSISTENCIES/CONFLICTS.

PROJECT
RAILWAY ROAD
27 RAILWAY RD
MEADOWBANK NSW 2114

CURZON + PARTNERS
L 13, 234 GEORGE STREET
SYDNEY NSW 2000
T: +61 87055475
CURZON AND PARTNERS PTY LTD ACN 649993377

DRAWN	DATE	CHECKED	PLOT DATE	JOB NO.	SCALE	DRAWING TITLE	ISSUE PURPOSE	REV.	DRAWING NO.
AA	26.11.2021	MC	26.11.2021	21022	1:500@A3	INTERNAL ELEVATIONS	DEVELOPMENT APPLICATION	C	D206

4 SECTION DD- LOADING DOCK
SCALE 1:500@A3

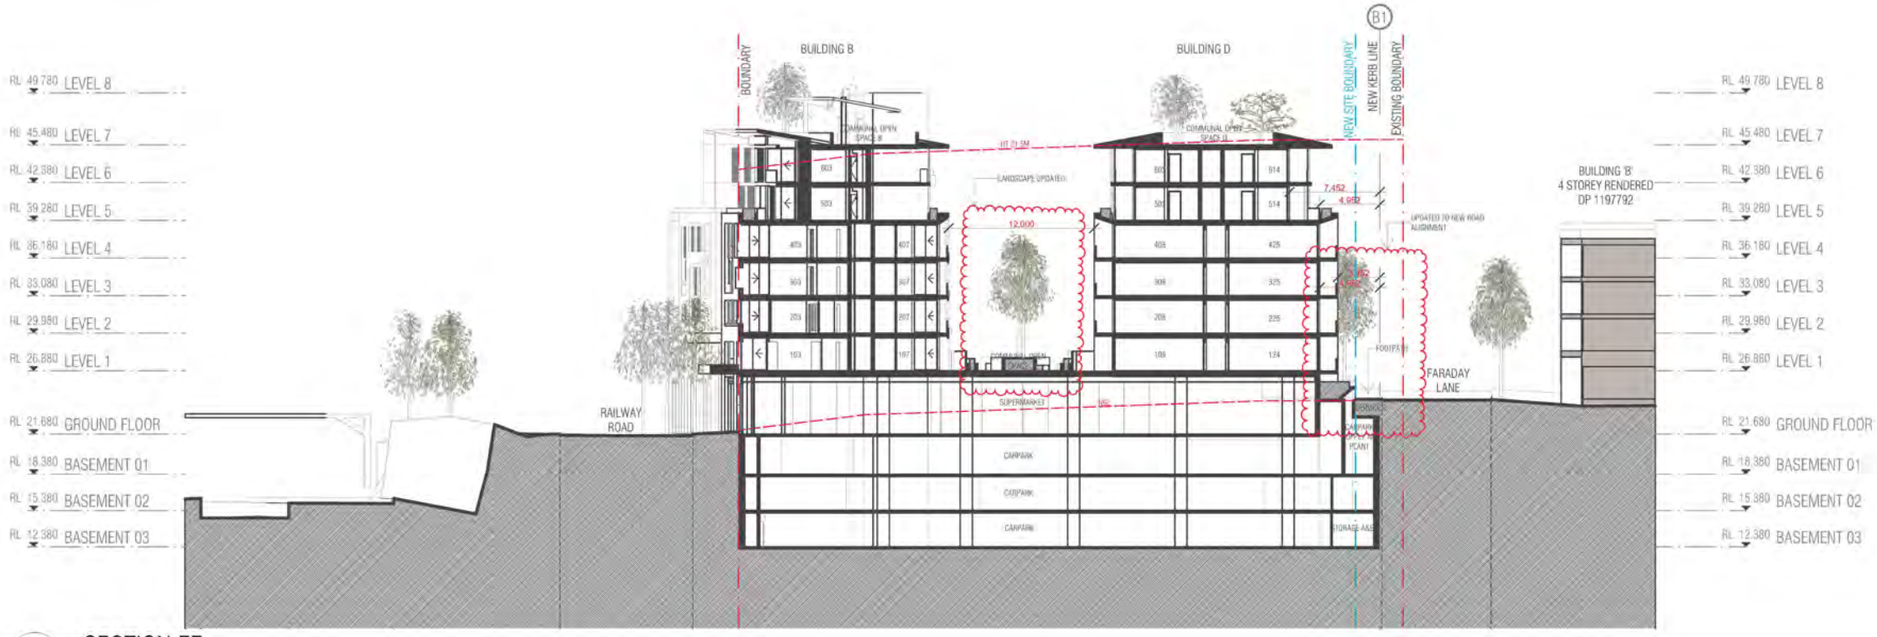

SECTION EE
SCALE 1:500@A3

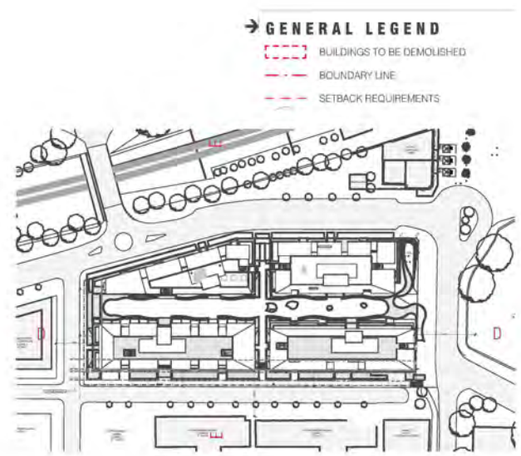

REVISION			
01	DRAFT	MK	06.02.2020
A	DEVELOPMENT APPLICATION	JG	18.05.2020
B	DEVELOPMENT APPLICATION - ADDITIONAL INFORMATION	CA	02.12.2020
> C	DEVELOPMENT APPLICATION- ADDITIONAL INFORMATION	MC	26.11.2021

REVISION

NOTES

THIS DRAWING IS COPYRIGHT AND SHALL REMAIN THE PROPERTY OF CURZON + PARTNERS. CHECK AND VERIFY ALL DIMENSIONS ON SITE PRIOR TO COMMENCING WORK. DRAWING TO BE READ IN CONJUCTION WITH ALL OTHER CONTRACT DOCUMENTS. DO NOT SCALE DRAWING. USE FIGURED DIMENSIONS ONLY. SEEK CLARIFICATION OF INCONSISTENCIES/CONFLICTS.

PROJECT
RAILWAY ROAD
27 RAILWAY RD
MEADOWBANK NSW 2114

CURZON + PARTNERS
L 13, 234 GEORGE STREET
SYDNEY NSW 2000
T: +61 87055475
CURZON AND PARTNERS PTY LTD ACN 649993377

DRAWN	DATE	CHECKED	PLOT DATE	JOB NO.	SCALE	DRAWING TITLE	ISSUE PURPOSE	REV.	DRAWING NO.
AA	26.11.2021	MC	26.11.2021	21022	1:500@A3	SECTIONS	DEVELOPMENT APPLICATION	C	D250

SECTION FF - DRIVE WAY

SCALE 1:500@A3

SECTION GG

SCALE 1:500@A3

GENERAL LEGEND

- BUILDINGS TO BE DEMOLISHED
- BOUNDARY LINE
- SETBACK REQUIREMENTS

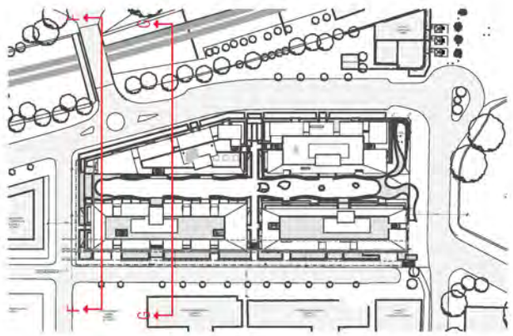

REVISION			
01	DRAFT	MK	06.02.2020
A	DEVELOPMENT APPLICATION	JG	18.05.2020
B	DEVELOPMENT APPLICATION - ADDITIONAL INFORMATION	CA	02.12.2020
> C	DEVELOPMENT APPLICATION- ADDITIONAL INFORMATION	MC	26.11.2021

REVISION

NOTES

THIS DRAWING IS COPYRIGHT AND SHALL REMAIN THE PROPERTY OF CURZON + PARTNERS. CHECK AND VERFIY ALL DIMENSIONS ON SITE PRIOR TO COMMENCING WORK. DRAWING TO BE READ IN CONJUCTION WITH ALL OTHER CONTRACT DOCUMENTS. DO NOT SCALE DRAWING. USE FIGURED DIMENSIONS ONLY. SEEK CLARIFICATION OF INCONSISTENCIES/CONFLICTS.

PROJECT

RAILWAY ROAD
27 RAILWAY RD
MEADOWBANK NSW 2114

CURZON + PARTNERS
L 13, 234 GEORGE STREET
SYDNEY NSW 2000
T: +61 87055475
CURZON AND PARTNERS PTY LTD ACN 649993377

DRAWN	DATE	CHECKED	PLOT DATE	JOB NO.	SCALE	DRAWING TITLE	ISSUE PURPOSE	REV.	DRAWING NO.
AA	26.11.2021	MC	26.11.2021	21022	1:500@A3	SECTIONS	DEVELOPMENT APPLICATION	C	D251

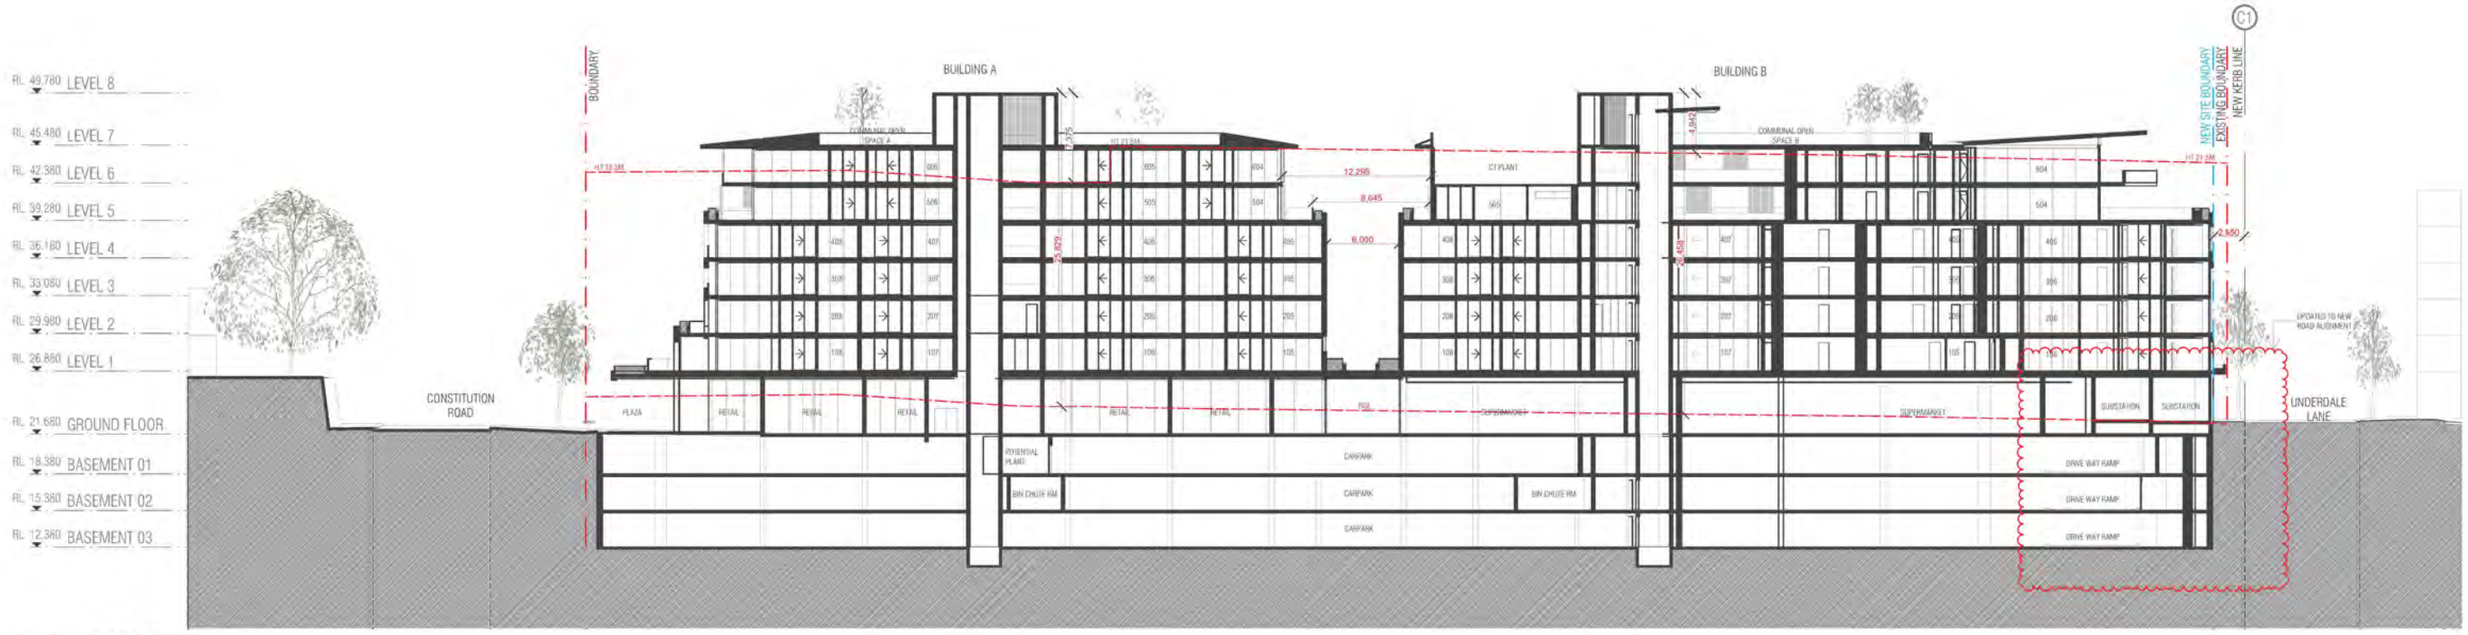

SECTION II

SCALE 1:500@A3

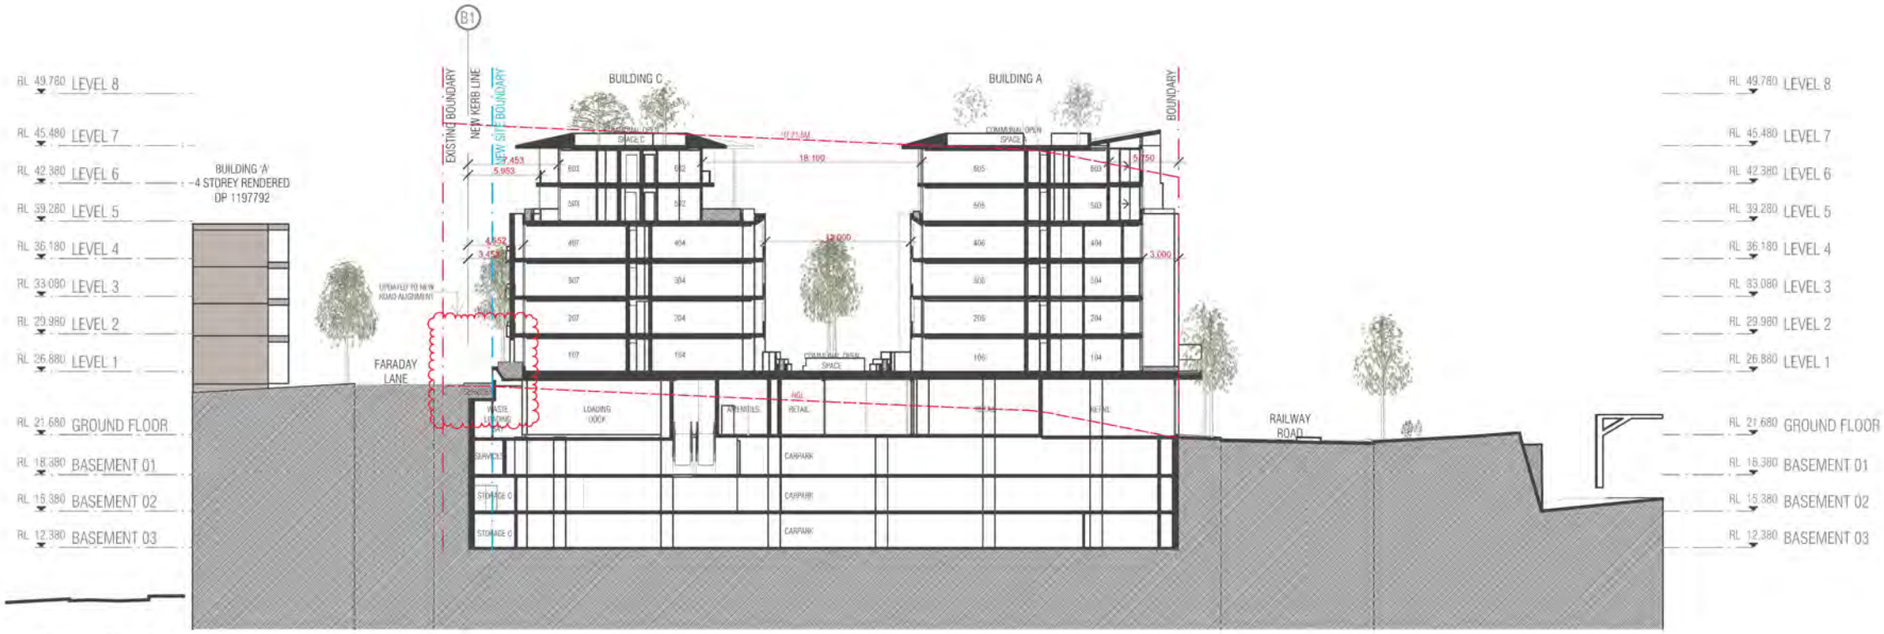

SECTION HH

SCALE 1:500@A3

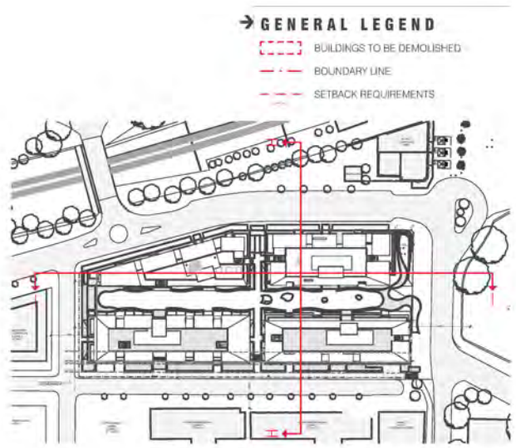

REVISION				REVISION
01	DRAFT	MK	06.02.2020	
A	DEVELOPMENT APPLICATION	JG	18.05.2020	
B	DEVELOPMENT APPLICATION - ADDITIONAL INFORMATION	CA	02.12.2020	
> C	DEVELOPMENT APPLICATION- ADDITIONAL INFORMATION	MC	26.11.2021	

NOTES

THIS DRAWING IS COPYRIGHT AND SHALL REMAIN THE PROPERTY OF CURZON + PARTNERS. CHECK AND VERFIY ALL DIMENSIONS ON SITE PRIOR TO COMMENCING WORK. DRAWING TO BE READ IN CONJUCTION WITH ALL OTHER CONTRACT DOCUMENTS. DO NOT SCALE DRAWING. USE FIGURED DIMENSIONS ONLY. SEEK CLARIFICATION OF INCONSISTENCIES/CONFLICTS.

PROJECT

RAILWAY ROAD
27 RAILWAY RD
MEADOWBANK NSW 2114

CURZON + PARTNERS
L 13, 234 GEORGE STREET
SYDNEY NSW 2000
T: +61 87055475
CURZON AND PARTNERS PTY LTD ACN 649993377

DRAWN	DATE	CHECKED	PLOT DATE	JOB NO.	SCALE	DRAWING TITLE	ISSUE PURPOSE	REV.	DRAWING NO.
AA	26.11.2021	MC	26.11.2021	21022	1:500@A3	SECTIONS	DEVELOPMENT APPLICATION	C	D252

D30

VISUALISATIONS

MATERIAL BOARD	D300
MATERIAL BOARD	D301
PERSPECTIVE	D302
PERSPECTIVE	D303
PERSPECTIVE	D304
PERSPECTIVE	D305
PERSPECTIVE	D306
PERSPECTIVE	D307
PERSPECTIVE	D308
PERSPECTIVE	D309
PERSPECTIVE	D310

CURZON + PARTNERS

(St1)
SANDSTONE GUINEA GOLD
1000MM X 450MM

(Br2)
WHITE BRICK RECESSED
JOINTS

(M1)
RAISED SEAM ZINC
CLADDING/SOFFITS
DARK BRONZE

(Lv1)
DARK BRONZE ANODISED
ALUMINIUM BATTENS &
SLIDING & BYFOLD
SCREENS

(Lv3)
TIMBER EFFECT
ALUMINIUM BATTENS &
SLIDING & BYFOLD
SCREENS

(T1)
TIMBER EFFECT
ALUMINIUM CLADDING

(Ln)
LANDSCAPE

(Lv2)
WHITE ALUMINIUM
BATTENS & SLIDING &
BYFOLD SCREENS

(Rn1)
WHITE ROUGHCAST
RENDER

(Ba1)(G2)
CLEAR GLASS

(G1)
TINTED GLASS

REVISION				REVISION
A	DEVELOPMENT APPLICATION	MK	18.05.2020	
B	DEVELOPMENT APPLICATION - ADDITIONAL INFORMATION	CA	02.12.2020	
> C	DEVELOPMENT APPLICATION- ADDITIONAL INFORMATION	MC	26.11.2021	

NOTES

THIS DRAWING IS COPYRIGHT AND SHALL REMAIN THE PROPERTY OF CURZON + PARTNERS. CHECK AND VERIFY ALL DIMENSIONS ON SITE PRIOR TO COMMENCING WORK. DRAWING TO BE READ IN CONJUCTION WITH ALL OTHER CONTRACT DOCUMENTS. DO NOT SCALE DRAWING. USE FIGURED DIMENSIONS ONLY. SEEK CLARIFICATION OF INCONSISTENCIES/CONFLICTS.

PROJECT
RAILWAY ROAD
27 RAILWAY RD
MEADOWBANK NSW 2114

CURZON + PARTNERS
L 13, 234 GEORGE STREET
SYDNEY NSW 2000
T: +61 87055475
CURZON AND PARTNERS PTY LTD ACN 649993377

DRAWN	DATE	CHECKED	PLOT DATE	JOB NO.	SCALE	DRAWING TITLE	ISSUE PURPOSE	REV.	DRAWING NO.
AA	26.11.2021	MC	26.11.2021	21022	N.T.S.@A3	MATERIAL BOARD	DEVELOPMENT APPLICATION	C	**D300**

(St1)
SANDSTONE GUINEA GOLD
1000MM X 450MM

(Br2)
WHITE BRICK RECESSED JOINTS

(M1)
RAISED SEAM ZINC CLADDING/SOFFITS
DARK BRONZE

(Lv1)
DARK BRONZE ANODISED ALUMINIUM BATTENS & SLIDING & BYFOLD SCREENS

(Lv3)
TIMBER EFFECT ALUMINIUM BATTENS & SLIDING & BYFOLD SCREENS

(T1)
TIMBER EFFECT ALUMINIUM CLADDING

(Ln)
LANDSCAPE

(Lv2)
WHITE ALUMINIUM BATTENS & SLIDING & BYFOLD SCREENS

(Rn1)
WHITE ROUGHCAST RENDER

(Ba1)(G2)
CLEAR GLASS

(G1)
TINTED GLASS

REVISION				REVISION
A	DEVELOPMENT APPLICATION	MK	18.05.2020	
B	DEVELOPMENT APPLICATION - ADDITIONAL INFORMATION	CA	02.12.2020	
C	DEVELOPMENT APPLICATION- ADDITIONAL INFORMATION	MC	26.11.2021	
> D	DEVELOPMENT APPLICATION- ADDITIONAL INFORMATION	MC	11.01.2022	

NOTES
THIS DRAWING IS COPYRIGHT AND SHALL REMAIN THE PROPERTY OF CURZON + PARTNERS. CHECK AND VERFIY ALL DIMENSIONS ON SITE PRIOR TO COMMENCING WORK. DRAWING TO BE READ IN CONJUCTION WITH ALL OTHER CONTRACT DOCUMENTS. DO NOT SCALE DRAWING. USE FIGURED DIMENSIONS ONLY. SEEK CLARIFICATION OF INCONSISTENCIES/CONFLICTS.

PROJECT
RAILWAY ROAD
27 RAILWAY RD
MEADOWBANK NSW 2114

CURZON + PARTNERS
L 13, 234 GEORGE STREET
SYDNEY NSW 2000
T: +61 87055475
CURZON AND PARTNERS PTY LTD ACN 649993377

DRAWN	DATE	CHECKED	PLOT DATE	JOB NO.	SCALE	DRAWING TITLE	ISSUE PURPOSE	REV.	DRAWING NO.
AA	11.01.2022	MC	11.01.2022	21022	N.T.S.@A3	MATERIAL BOARD	DEVELOPMENT APPLICATION	D	D301

Corner Railway & Constitution Rd

REVISION			
A	DEVELOPMENT APPLICATION	MK	18.05.2020
B	DEVELOPMENT APPLICATION - ADDITIONAL INFORMATION	CA	02.12.2020
> C	DEVELOPMENT APPLICATION- ADDITIONAL INFORMATION	MC	26.11.2021

REVISION

NOTES

THIS DRAWING IS COPYRIGHT AND SHALL REMAIN THE PROPERTY OF CURZON + PARTNERS. CHECK AND VERFIY ALL DIMENSIONS ON SITE PRIOR TO COMMENCING WORK. DRAWING TO BE READ IN CONJUCTION WITH ALL OTHER CONTRACT DOCUMENTS. DO NOT SCALE DRAWING. USE FIGURED DIMENSIONS ONLY. SEEK CLARIFICATION OF INCONSISTENCIES/CONFLICTS.

PROJECT
RAILWAY ROAD
27 RAILWAY RD
MEADOWBANK NSW 2114

CURZON + PARTNERS
L 13, 234 GEORGE STREET
SYDNEY NSW 2000
T: +61 87055475
CURZON AND PARTNERS PTY LTD ACN 649993377

DRAWN	DATE	CHECKED	PLOT DATE	JOB NO.	SCALE	DRAWING TITLE	ISSUE PURPOSE	REV.	DRAWING NO.
AA	26.11.2021	MC	26.11.2021	21022	N.T.S.@A3	PERSPECTIVES	DEVELOPMENT APPLICATION	C	D302

Constitution Rd Perspective elevation

REVISION			
A	DEVELOPMENT APPLICATION	MK	18.05.2020
B	DEVELOPMENT APPLICATION - ADDITIONAL INFORMATION	CA	02.12.2020
> C	DEVELOPMENT APPLICATION- ADDITIONAL INFORMATION	MC	26.11.2021

REVISION

NOTES

THIS DRAWING IS COPYRIGHT AND SHALL REMAIN THE PROPERTY OF CURZON + PARTNERS. CHECK AND VERIFY ALL DIMENSIONS ON SITE PRIOR TO COMMENCING WORK. DRAWING TO BE READ IN CONJUCTION WITH ALL OTHER CONTRACT DOCUMENTS. DO NOT SCALE DRAWING. USE FIGURED DIMENSIONS ONLY. SEEK CLARIFICATION OF INCONSISTENCIES/CONFLICTS.

PROJECT
RAILWAY ROAD
27 RAILWAY RD
MEADOWBANK NSW 2114

CURZON + PARTNERS
L 13, 234 GEORGE STREET
SYDNEY NSW 2000
T: +61 87055475
CURZON AND PARTNERS PTY LTD ACN 649993377

DRAWN	DATE	CHECKED	PLOT DATE	JOB NO.	SCALE	DRAWING TITLE	ISSUE PURPOSE	REV.	DRAWING NO.
AA	26.11.2021	MC	26.11.2021	21022	N.T.S.@A3	PERSPECTIVES	DEVELOPMENT APPLICATION	C	**D303**

Railway Rd Building A perspective elevation

REVISION			
A	DEVELOPMENT APPLICATION	MK	18.05.2020
B	DEVELOPMENT APPLICATION - ADDITIONAL INFORMATION	CA	02.12.2020
> C	DEVELOPMENT APPLICATION- ADDITIONAL INFORMATION	MC	26.11.2021

REVISION

NOTES

THIS DRAWING IS COPYRIGHT AND SHALL REMAIN THE PROPERTY OF CURZON + PARTNERS. CHECK AND VERIFY ALL DIMENSIONS ON SITE PRIOR TO COMMENCING WORK. DRAWING TO BE READ IN CONJUCTION WITH ALL OTHER CONTRACT DOCUMENTS. DO NOT SCALE DRAWING. USE FIGURED DIMENSIONS ONLY. SEEK CLARIFICATION OF INCONSISTENCIES/CONFLICTS.

PROJECT
RAILWAY ROAD
27 RAILWAY RD
MEADOWBANK NSW 2114

CURZON + PARTNERS
L 13, 234 GEORGE STREET
SYDNEY NSW 2000
T: +61 87055475
CURZON AND PARTNERS PTY LTD ACN 649993377

DRAWN	DATE	CHECKED	PLOT DATE	JOB NO.	SCALE	DRAWING TITLE	ISSUE PURPOSE	REV.	DRAWING NO.
AA	26.11.2021	MC	26.11.2021	21022	N.T.S.@A3	PERSPECTIVES	DEVELOPMENT APPLICATION	C	D304

Building B Street corner view

REVISION			
A	DEVELOPMENT APPLICATION	MK	18.05.2020
B	DEVELOPMENT APPLICATION - ADDITIONAL INFORMATION	CA	02.12.2020
> C	DEVELOPMENT APPLICATION- ADDITIONAL INFORMATION	MC	26.11.2021

REVISION

NOTES

THIS DRAWING IS COPYRIGHT AND SHALL REMAIN THE PROPERTY OF CURZON + PARTNERS. CHECK AND VERFIY ALL DIMENSIONS ON SITE PRIOR TO COMMENCING WORK. DRAWING TO BE READ IN CONJUCTION WITH ALL OTHER CONTRACT DOCUMENTS. DO NOT SCALE DRAWING. USE FIGURED DIMENSIONS ONLY. SEEK CLARIFICATION OF INCONSISTENCIES/CONFLICTS.

PROJECT
RAILWAY ROAD
27 RAILWAY RD
MEADOWBANK NSW 2114

CURZON + PARTNERS
L 13, 234 GEORGE STREET
SYDNEY NSW 2000
T: +61 87055475
CURZON AND PARTNERS PTY LTD ACN 649993377

DRAWN	DATE	CHECKED	PLOT DATE	JOB NO.	SCALE	DRAWING TITLE	ISSUE PURPOSE	REV.	DRAWING NO.
AA	26.11.2021	MC	26.11.2021	21022	N.T.S.@A3	PERSPECTIVES	DEVELOPMENT APPLICATION	C	D305

Plaza corner view

Constitution Rd Plaza

Plaza and entry to retail

View from station plaza

REVISION			
A	DEVELOPMENT APPLICATION	MK	18.05.2020
B	DEVELOPMENT APPLICATION - ADDITIONAL INFORMATION	CA	02.12.2020
> C	DEVELOPMENT APPLICATION- ADDITIONAL INFORMATION	MC	26.11.2021

REVISION

NOTES

THIS DRAWING IS COPYRIGHT AND SHALL REMAIN THE PROPERTY OF CURZON + PARTNERS. CHECK AND VERFIY ALL DIMENSIONS ON SITE PRIOR TO COMMENCING WORK. DRAWING TO BE READ IN CONJUCTION WITH ALL OTHER CONTRACT DOCUMENTS. DO NOT SCALE DRAWING. USE FIGURED DIMENSIONS ONLY. SEEK CLARIFICATION OF INCONSISTENCIES/CONFLICTS.

PROJECT
RAILWAY ROAD
27 RAILWAY RD
MEADOWBANK NSW 2114

CURZON + PARTNERS
L 13, 234 GEORGE STREET
SYDNEY NSW 2000
T: +61 87055475
CURZON AND PARTNERS PTY LTD ACN 649993377

DRAWN	DATE	CHECKED	PLOT DATE	JOB NO.	SCALE	DRAWING TITLE	ISSUE PURPOSE	REV.	DRAWING NO.
AA	26.11.2021	MC	26.11.2021	21022	N.T.S.@A3	PERSPECTIVES	DEVELOPMENT APPLICATION	C	D306

Railway Rd perspective elevation

REVISION			
A	DEVELOPMENT APPLICATION	MK	18.05.2020
B	DEVELOPMENT APPLICATION - ADDITIONAL INFORMATION	CA	02.12.2020
> C	DEVELOPMENT APPLICATION- ADDITIONAL INFORMATION	MC	26.11.2021

REVISION

NOTES

THIS DRAWING IS COPYRIGHT AND SHALL REMAIN THE PROPERTY OF CURZON + PARTNERS. CHECK AND VERFIY ALL DIMENSIONS ON SITE PRIOR TO COMMENCING WORK. DRAWING TO BE READ IN CONJUCTION WITH ALL OTHER CONTRACT DOCUMENTS. DO NOT SCALE DRAWING. USE FIGURED DIMENSIONS ONLY. SEEK CLARIFICATION OF INCONSISTENCIES/CONFLICTS.

PROJECT
RAILWAY ROAD
27 RAILWAY RD
MEADOWBANK NSW 2114

CURZON + PARTNERS
L 13, 234 GEORGE STREET
SYDNEY NSW 2000
T: +61 87055475
CURZON AND PARTNERS PTY LTD ACN 649993377

DRAWN	DATE	CHECKED	PLOT DATE	JOB NO.	SCALE	DRAWING TITLE	ISSUE PURPOSE	REV.	DRAWING NO.
AA	26.11.2021	MC	26.11.2021	21022	N.T.S.@A3	PERSPECTIVES	DEVELOPMENT APPLICATION	C	D307

Railway Rd Building A

Railway Rd retail entry

REVISION			
A	DEVELOPMENT APPLICATION	MK	18.05.2020
B	DEVELOPMENT APPLICATION - ADDITIONAL INFORMATION	CA	02.12.2020
> C	DEVELOPMENT APPLICATION- ADDITIONAL INFORMATION	MC	26.11.2021

REVISION

NOTES

THIS DRAWING IS COPYRIGHT AND SHALL REMAIN THE PROPERTY OF CURZON + PARTNERS. CHECK AND VERIFY ALL DIMENSIONS ON SITE PRIOR TO COMMENCING WORK. DRAWING TO BE READ IN CONJUCTION WITH ALL OTHER CONTRACT DOCUMENTS. DO NOT SCALE DRAWING. USE FIGURED DIMENSIONS ONLY. SEEK CLARIFICATION OF INCONSISTENCIES/CONFLICTS.

PROJECT
RAILWAY ROAD
27 RAILWAY RD
MEADOWBANK NSW 2114

CURZON + PARTNERS
L 13, 234 GEORGE STREET
SYDNEY NSW 2000
T: +61 87055475
CURZON AND PARTNERS PTY LTD ACN 649993377

DRAWN	DATE	CHECKED	PLOT DATE	JOB NO.	SCALE	DRAWING TITLE	ISSUE PURPOSE	REV.	DRAWING NO.
AA	26.11.2021	MC	26.11.2021	21022	N.T.S.@A3	PERSPECTIVES	DEVELOPMENT APPLICATION	C	D308

Faraday Ln Building C&D

Building D Lobby entry

Building C

REVISION			
A	DEVELOPMENT APPLICATION	MK	18.05.2020
B	DEVELOPMENT APPLICATION - ADDITIONAL INFORMATION	CA	02.12.2020
> C	DEVELOPMENT APPLICATION- ADDITIONAL INFORMATION	MC	26.11.2021

REVISION

NOTES

THIS DRAWING IS COPYRIGHT AND SHALL REMAIN THE PROPERTY OF CURZON + PARTNERS. CHECK AND VERIFY ALL DIMENSIONS ON SITE PRIOR TO COMMENCING WORK. DRAWING TO BE READ IN CONJUCTION WITH ALL OTHER CONTRACT DOCUMENTS. DO NOT SCALE DRAWING. USE FIGURED DIMENSIONS ONLY. SEEK CLARIFICATION OF INCONSISTENCIES/CONFLICTS.

PROJECT
RAILWAY ROAD
27 RAILWAY RD
MEADOWBANK NSW 2114

CURZON + PARTNERS
L 13, 234 GEORGE STREET
SYDNEY NSW 2000
T: +61 87055475
CURZON AND PARTNERS PTY LTD ACN 649993377

DRAWN	DATE	CHECKED	PLOT DATE	JOB NO.	SCALE	DRAWING TITLE	ISSUE PURPOSE	REV.	DRAWING NO.
AA	26.11.2021	MC	26.11.2021	21022	N.T.S.@A3	PERSPECTIVES	DEVELOPMENT APPLICATION	C	**D309**

Courtyard view from above

Building A

Courtyard

Courtyard view Building B & D

REVISION			
A	DEVELOPMENT APPLICATION	MK	18.05.2020
B	DEVELOPMENT APPLICATION - ADDITIONAL INFORMATION	CA	02.12.2020
C	DEVELOPMENT APPLICATION- ADDITIONAL INFORMATION	MC	26.11.2021

REVISION

NOTES

THIS DRAWING IS COPYRIGHT AND SHALL REMAIN THE PROPERTY OF CURZON + PARTNERS. CHECK AND VERFIY ALL DIMENSIONS ON SITE PRIOR TO COMMENCING WORK. DRAWING TO BE READ IN CONJUCTION WITH ALL OTHER CONTRACT DOCUMENTS. DO NOT SCALE DRAWING. USE FIGURED DIMENSIONS ONLY. SEEK CLARIFICATION OF INCONSISTENCIES/CONFLICTS.

PROJECT
RAILWAY ROAD
27 RAILWAY RD
MEADOWBANK NSW 2114

CURZON + PARTNERS
L 13, 234 GEORGE STREET
SYDNEY NSW 2000
T: +61 87055475
CURZON AND PARTNERS PTY LTD ACN 649993377

DRAWN	DATE	CHECKED	PLOT DATE	JOB NO.	SCALE	DRAWING TITLE	ISSUE PURPOSE	REV.	DRAWING NO.
AA	26.11.2021	MC	26.11.2021	21022	N.T.S.@A3	PERSPECTIVES	DEVELOPMENT APPLICATION	C	D310

D40

SHADOW DIAGRAMS

SHADOW DIAGRAMS	D400
SHADOW DIAGRAMS	D401
ELEVATIONAL SHADOWS-UNDERDALE LN	D402
ELEVATIONAL SHADOWS-UNDERDALE LN	D403
ELEVATIONAL SHADOWS-FARADAY LN	D404
ELEVATIONAL SHADOWS-FARADAY LN	D405
ELEVATIONAL SHADOWS-FARADAY LN	D406
ELEVATIONAL SHADOWS-FARADAY LN	D407
ELEVATIONAL SHADOWS-FARADAY LN	D408
ELEVATIONAL SHADOWS-FARADAY LN	D409
VIEWS FROM THE SUN	D410
VIEWS FROM THE SUN	D411
VIEWS FROM THE SUN	D412

CURZON + PARTNERS

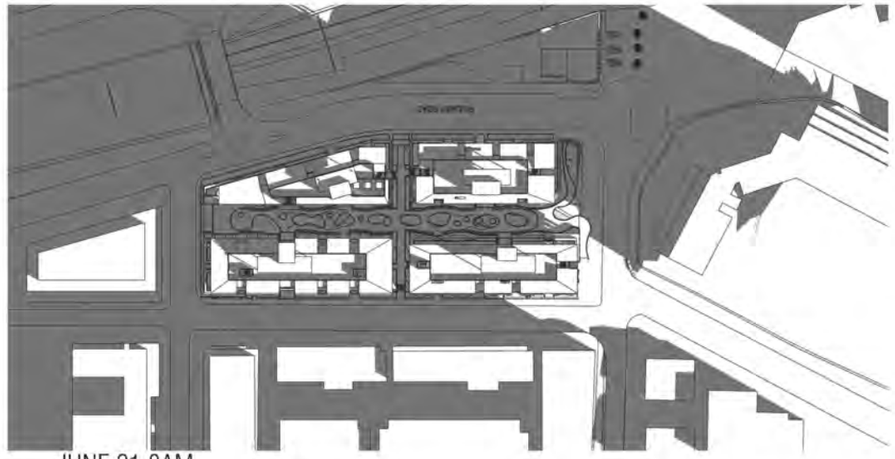

JUNE 21 8AM

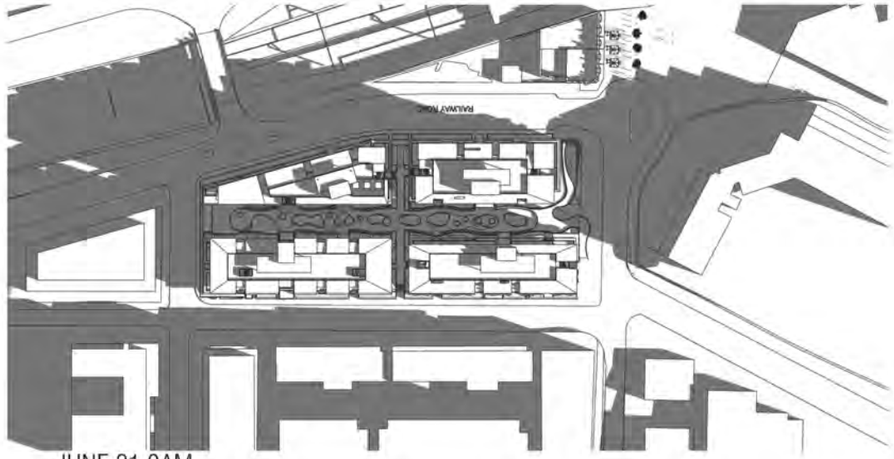

JUNE 21 9AM

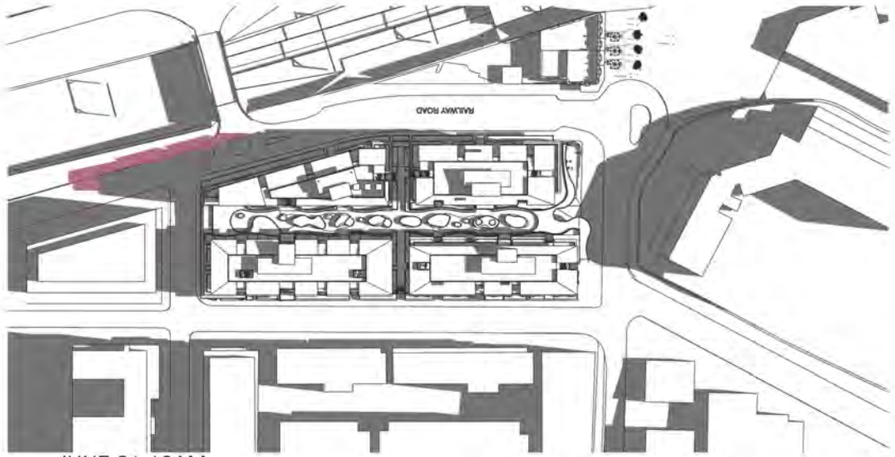

JUNE 21 10AM

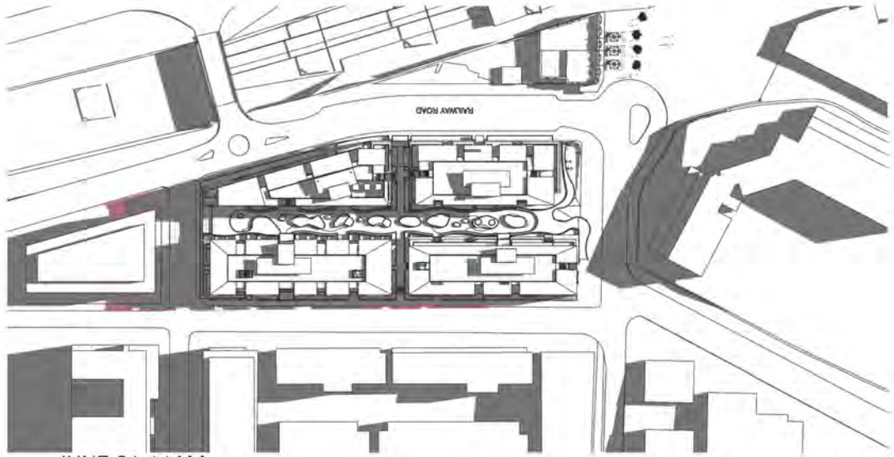

JUNE 21 11AM

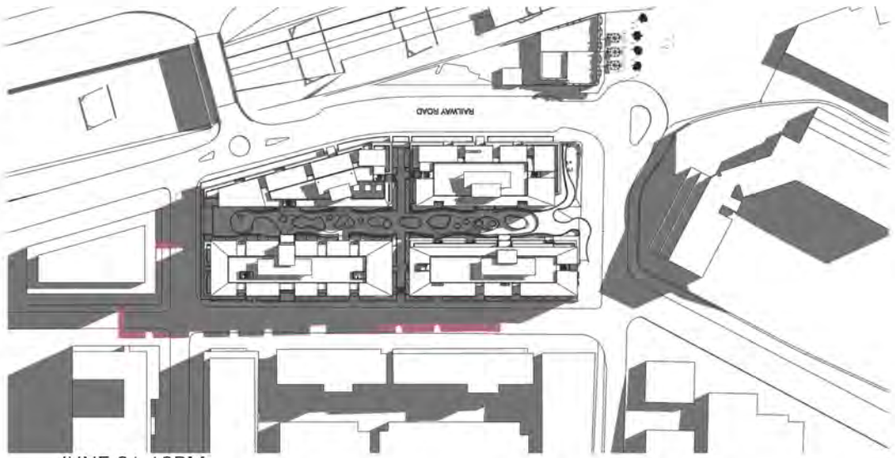

JUNE 21 12PM

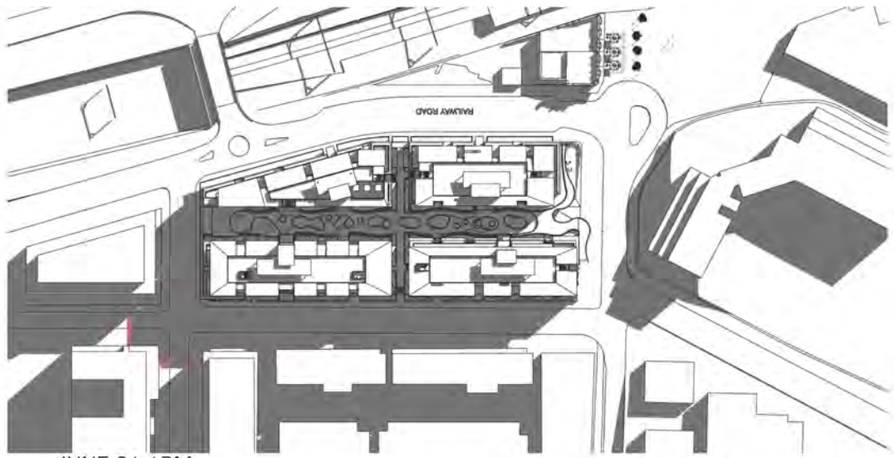

JUNE 21 1PM

Shadow analysis:
Overshadowing of the development in comparison to a development with compliant height

REVISION			
01	DRAFT	MK	30.01.2020
A	DEVELOPMENT APPLICATION	MK	18.05.2020
B	DEVELOPMENT APPLICATION - ADDITIONAL INFORMATION	CA	02.12.2020
C	DEVELOPMENT APPLICATION- ADDITIONAL INFORMATION	MC	26.11.2021

REVISION

NOTES

THIS DRAWING IS COPYRIGHT AND SHALL REMAIN THE PROPERTY OF CURZON + PARTNERS. CHECK AND VERFIY ALL DIMENSIONS ON SITE PRIOR TO COMMENCING WORK. DRAWING TO BE READ IN CONJUCTION WITH ALL OTHER CONTRACT DOCUMENTS. DO NOT SCALE DRAWING. USE FIGURED DIMENSIONS ONLY. SEEK CLARIFICATION OF INCONSISTENCIES/CONFLICTS.

PROJECT
RAILWAY ROAD
27 RAILWAY RD
MEADOWBANK NSW 2114

CURZON + PARTNERS
L 13, 234 GEORGE STREET
SYDNEY NSW 2000
T: +61 87055475
CURZON AND PARTNERS PTY LTD ACN 649993377

DRAWN	DATE	CHECKED	PLOT DATE	JOB NO.	SCALE	DRAWING TITLE	ISSUE PURPOSE	REV.	DRAWING NO.
AA	26.11.2021	MC	26.11.2021	21022	1:400@A3	SHADOW DIAGRAMS	DEVELOPMENT APPLICATION	C	D400

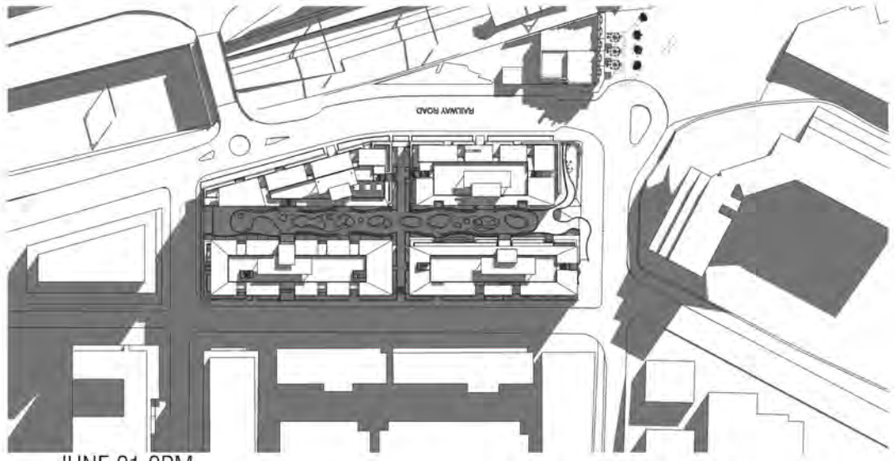

JUNE 21 2PM

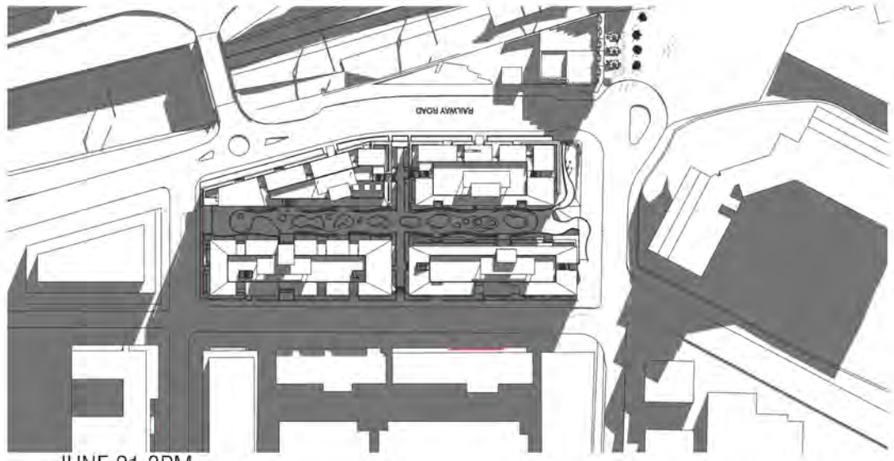

JUNE 21 3PM

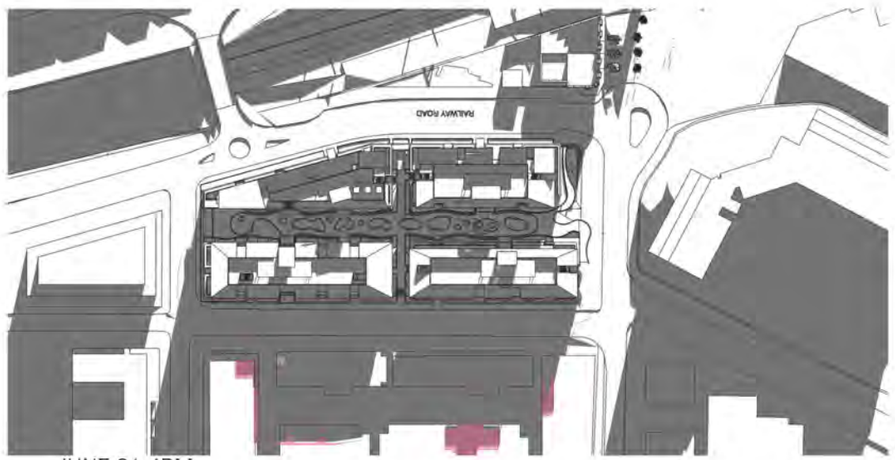

JUNE 21 4PM

Shadow analysis:
Overshadowing of the development in comparison to a development with compliant height

REVISION				REVISION
01	DRAFT	MK	06.02.2020	
A	DEVELOPMENT APPLICATION	MK	18.05.2020	
B	DEVELOPMENT APPLICATION - ADDITIONAL INFORMATION	CA	02.12.2020	
C	DEVELOPMENT APPLICATION- ADDITIONAL INFORMATION	MC	26.11.2021	

NOTES

THIS DRAWING IS COPYRIGHT AND SHALL REMAIN THE PROPERTY OF CURZON + PARTNERS. CHECK AND VERIFY ALL DIMENSIONS ON SITE PRIOR TO COMMENCING WORK. DRAWING TO BE READ IN CONJUCTION WITH ALL OTHER CONTRACT DOCUMENTS. DO NOT SCALE DRAWING. USE FIGURED DIMENSIONS ONLY. SEEK CLARIFICATION OF INCONSISTENCIES/CONFLICTS.

PROJECT
RAILWAY ROAD
27 RAILWAY RD
MEADOWBANK NSW 2114

CURZON + PARTNERS
L 13, 234 GEORGE STREET
SYDNEY NSW 2000
T: +61 87055475
CURZON AND PARTNERS PTY LTD ACN 649993377

DRAWN	DATE	CHECKED	PLOT DATE	JOB NO.	SCALE	DRAWING TITLE	ISSUE PURPOSE	REV.	DRAWING NO.
AA	26.11.2021	MC	26.11.2021	21022	1:400@A3	SHADOW DIAGRAMS	DEVELOPMENT APPLICATION	C	D401