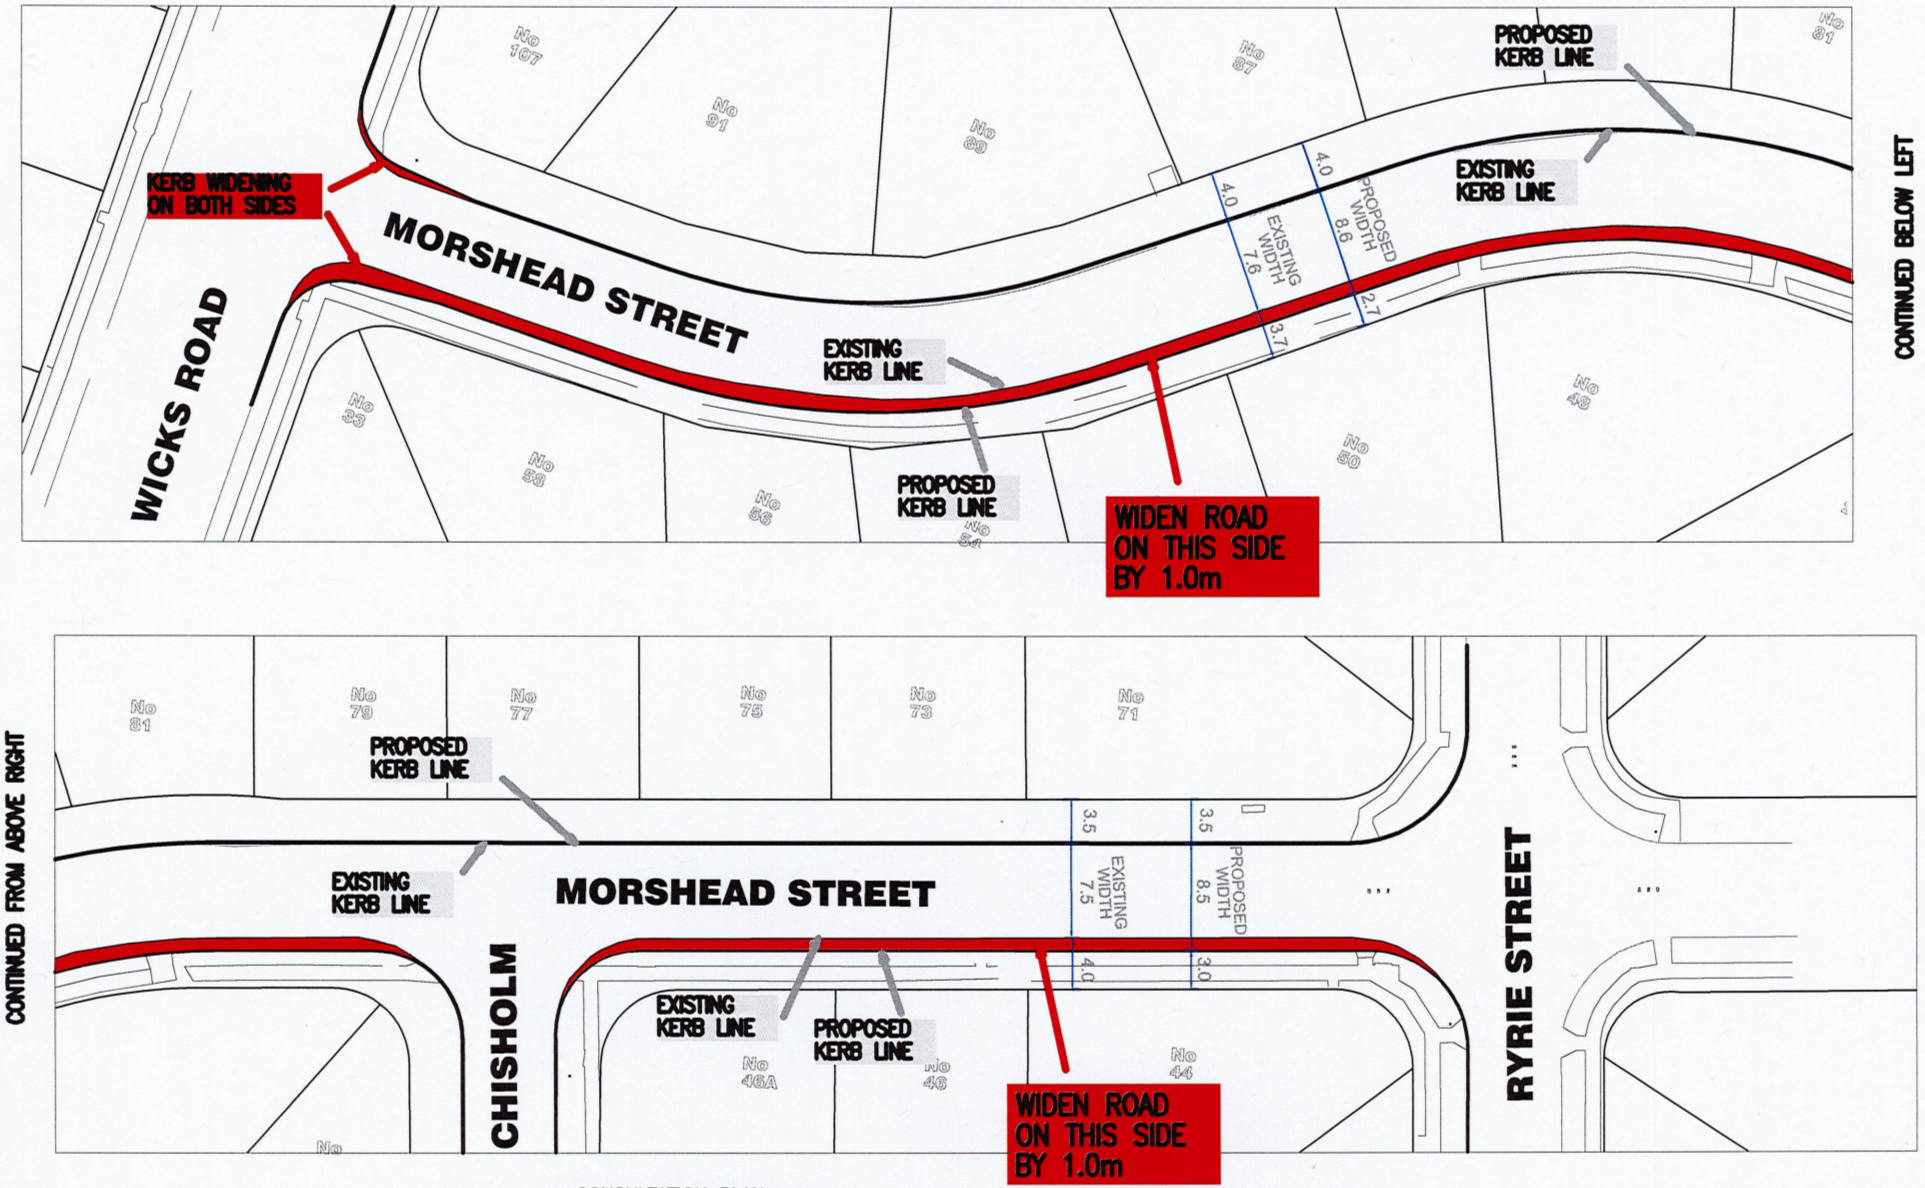

CONSULTATION PLAN

Rev	Revision Details	Date	Dm	Ver.	App.
A					

CITY WORKS
Project Development

ABN: 81 621 292 610
Email:cityofryde@ryde.nsw.gov.au
Web: www.ryde.nsw.gov.au
Tel: (02) 9952 8222
Fax: (02) 9952 8070

NORTH RYDE OFFICE
Level1, Building 0, Binary Centre, 3 Richardson Place,
NORTH RYDE NSW 2113

POSTAL ADDRESS
Locked Bag 2069
NORTH RYDE NSW 1670

CHECKED		ACCEPTED (BY CLIENT)	
SURVEYED	...../...../.....	BUSINESS MANAGER	...../...../.....
DESIGNED	...../...../.....	APPROVED FOR CONSTRUCTION	
VERIFIED	...../...../.....	DELIVERY MANAGER	...../...../.....
SENIOR COORDINATOR DESIGN	...../...../.....	PROJECT MANAGER	...../...../.....

www.dialbeforeyoudig.com.au
DIAL1100 BEFORE YOU DIG

SCALE AS SHOWN @ A1		
PLAN	1 :	200
INSET PLAN	1 :	1000
LONGITUDINAL SECTION HORIZ	1 :	200
LONGITUDINAL SECTION VERT.	1 :	100
CROSS SECTIONS	1 :	100
CO-ORDS	DATUM	
MGA	AHD	

LOCATION: MORSHEAD STREET NORTH RYDE

TITLE: KERB AND GUTTER AND ROAD RESHEET WICKS RD TO RYRIE ST

PMCOR NUMBER	
PM19_41988	
DRAWING NUMBER	
26_260 - C004	
STATUS	REVISION
FINAL	1