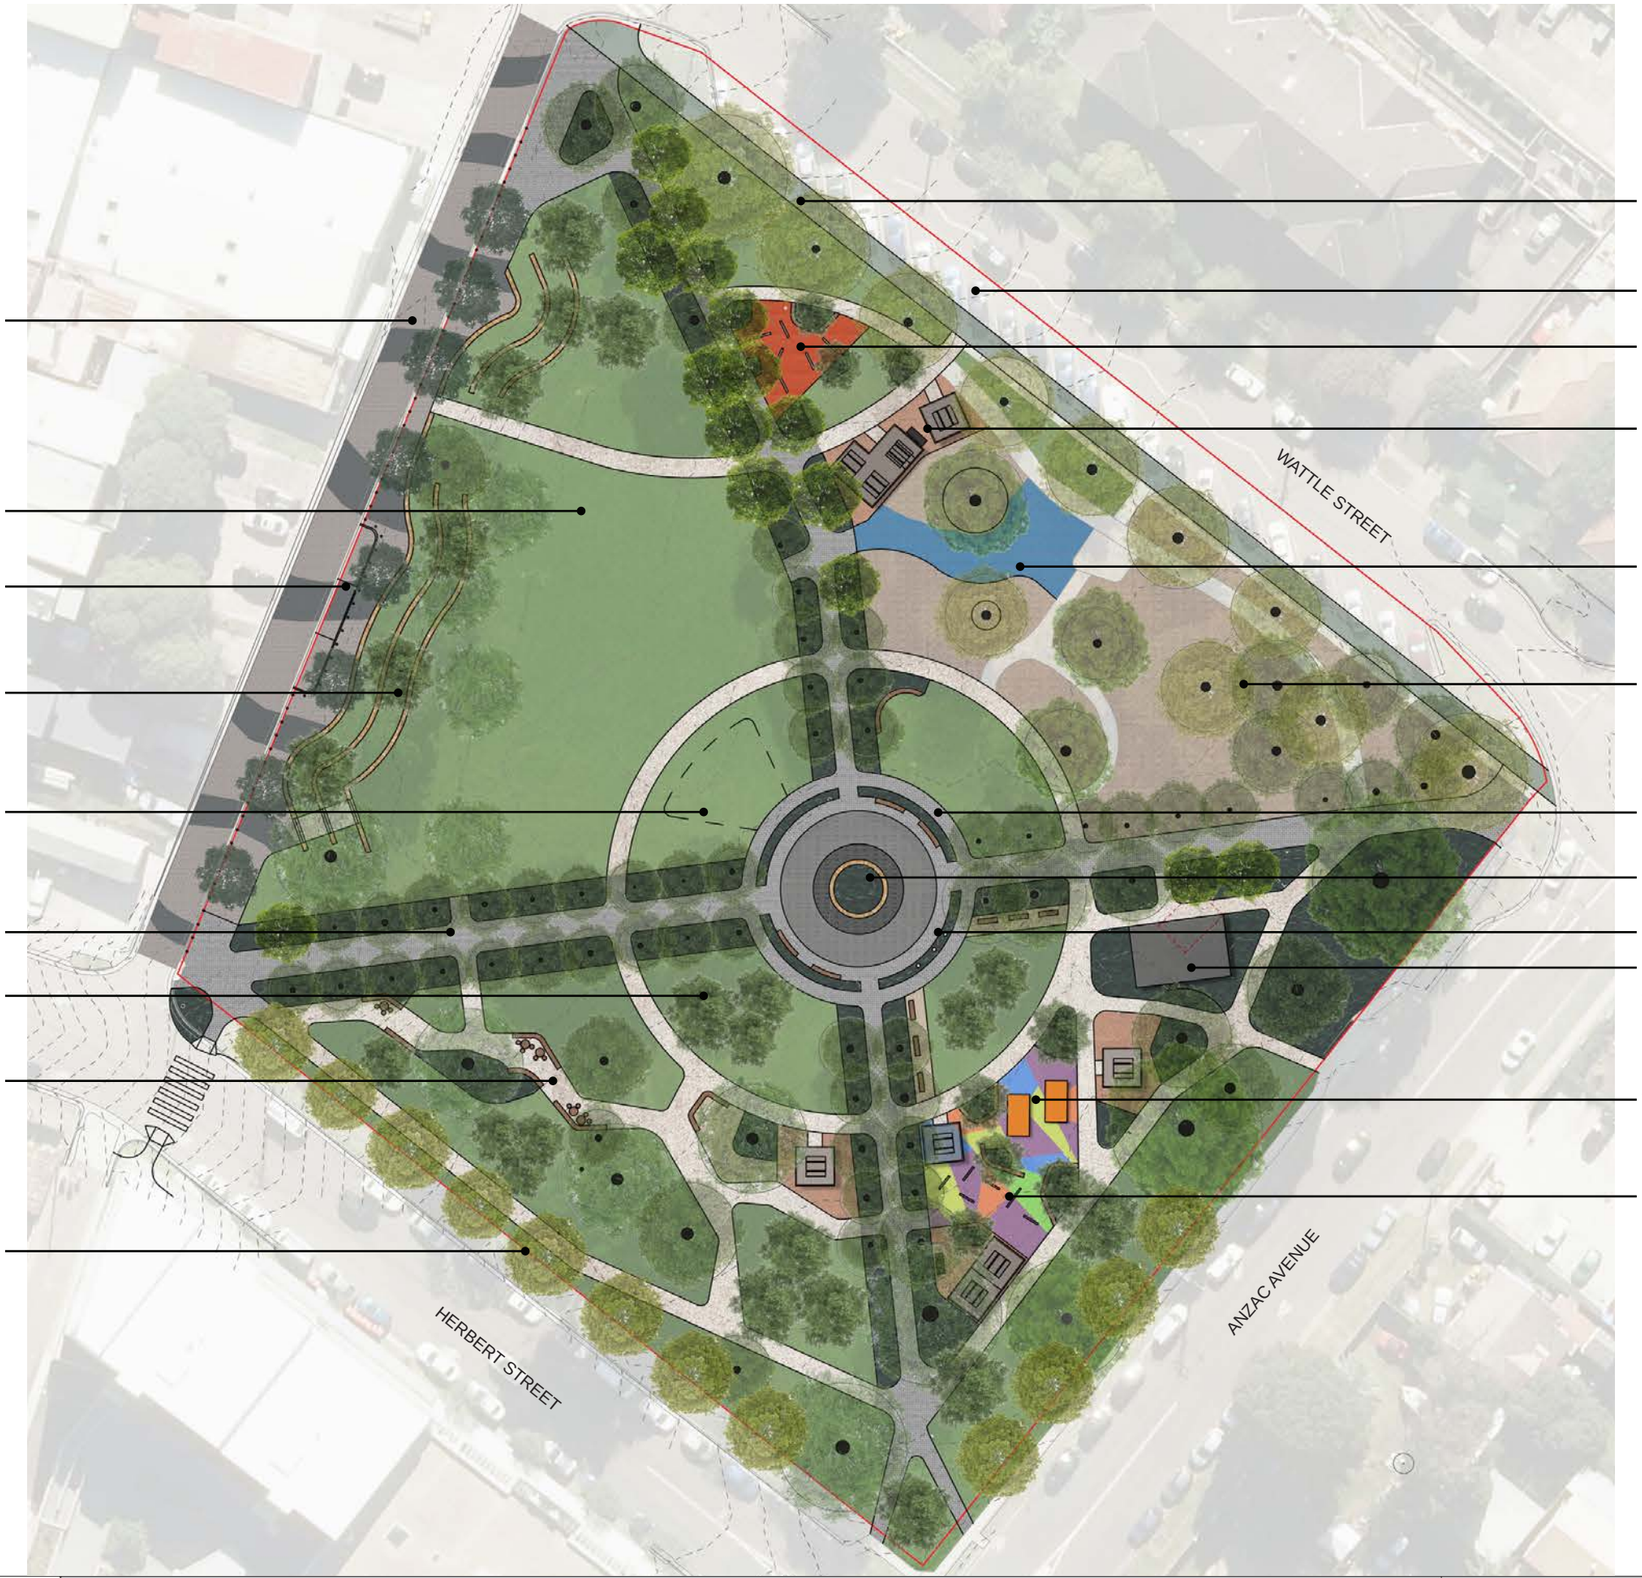

RYEDALE LANE SHARED ZONE WITH CONTEMPORARY PAVING PATTERN AND REMOVABLE BOLLARDS FOR COMMUNITY EVENTS, REAR ACCESS TO PROPERTIES RETAINED

OPEN GREEN FOR RECREATION, COMMUNITY EVENTS AND GROUP PICNICS

RYEDALE LANE PLAZA SPACE ADJOINING SHARED ZONE WITH PROVISION FOR FOOD TRUCKS

TERRACED SEATING/ AMPHITHEATRE WITH SHADE TREES AND TURF OVERLOOKING OPEN GREEN AND COMMUNITY EVENT SPACE

FLEXIBLE OPEN SPACE FOR RECREATION/ EVENTS, INCLUDES RIGGING AND POWER FOR TEMPORARY EVENT STAGING

EXISTING TREE AVENUE WITH IMPROVED PATHWAY CONNECTIONS AND PATH LIGHTING

PICNIC AND REFLECTION AREA FOR SMALLER GROUPS

FIXED SEATING, TABLES FOR REFLECTION AND QUIET STUDY, WITH HISTORIC INTERPRETATION FOR PAST WWII TRENCHES AND AIR RAID SHELTER

EXPANSION OF AVENUE TREE PLANTING TO FORMALISE PARK STRUCTURE PLUS PROVIDE GREENERY AND SHADE

SHARED USER PATH

ON-STREET PARKING WITH ACCESSIBLE PARKING SPACES

SENIORS EXERCISE AND DEXTERITY EQUIPMENT WITH SHADE STRUCTURE

BBQ AND PICNIC SHELTERS WITH ACCESSIBLE PICNIC SETTINGS

PROVISION FOR FUTURE POTENTIAL EXPANSION OF PLAYGROUND WITH JUNIOR AND INTERMEDIATE PLAY OPPORTUNITIES

EXISTING PLAYGROUND

WIDENED CIRCULAR PATH WITH BENCH SEATING AND MEMORIAL PLANTING

EXISTING ANZAC MEMORIAL WITH PLAQUES TO BE UPDATED

LOCATION OF FLAG POLES

NEW AMENITIES BUILDING WITH ACCESSIBLE FACILITIES

ACTIVE RECREATION AREA INCLUDING TABLE TENNIS TABLES

FITNESS EQUIPMENT ZONE

CITY WORKS Project Development

DRAFT MASTERPLAN FOR STAGE 2 CONSULTATION

ANZAC PARK MASTERPLAN, WEST RYDE NSW

CITY OF RYDE

ISSUE: REVIEW

DATE: FEB 2022

SCALE: 1:750@ A3