9 Attachment B – AEC Locations

KEY

LOT BOUNDARY

AEC - 1 DWELLINGS

AEC - 2 SHED, CARPORTS AND CARPARKS

REV	DESCRIPTION	DATE	DRAWN	DESIGNED	CHECKED	APPRVD
A	INITIAL RELEASE	31/03/2017	HE			

SCALE: A1 (A3) 1:250 (1:500) — METRES

GRID | DATUM | PROJECT MANAGER: GT

CLIENT: TRUSTEE OF THE VINCENTIAN FATHERS

PROJECT NAME/PLANSET TITLE: PRELIMINARY SITE INVESTIGATION
3- 5 VINCENTIA STREET, MARSFIELDS NSW
LOT 3 DP 707390

DISCLAIMER & COPYRIGHT
This plan must not be used for construction unless signed as approved by principal certifying authority.
All measurements in millimetres unless otherwise specified.
This drawing must not be reproduced in whole or part without prior written consent of Martens & Associates Pty Ltd.
(C) Copyright Martens & Associates Pty Ltd

martens & Associates Pty Ltd
Consulting Engineers
Environment
Water
Geotechnical
Civil
Suite 201, 20 George St, Hornsby, NSW 2077 Australia. Phone: (02) 9476 9999 Fax: (02) 9476 8767
Email: mail@martens.com.au Internet: www.martens.com.au

DRAWING TITLE: AERIAL PHOTOGRAPHY (CLOSE UP) AND AEC MAP
SOURCE NEARMAP - 2017

PROJECT NO.	PLANSET NO.	RELEASE NO.	DRAWING NO.	REVISION
P1705856	PS01	R01	PS01-AZ08	A

DRAWING ID: P1705856-PS01-R01-AZ08

PRINTED: 31.03.2017 - 12:29:19 HELEN

A1 / A3 LANDSCAPE (ASLC_v12.0.0)

10 Attachment C – Historical Aerial Photographs

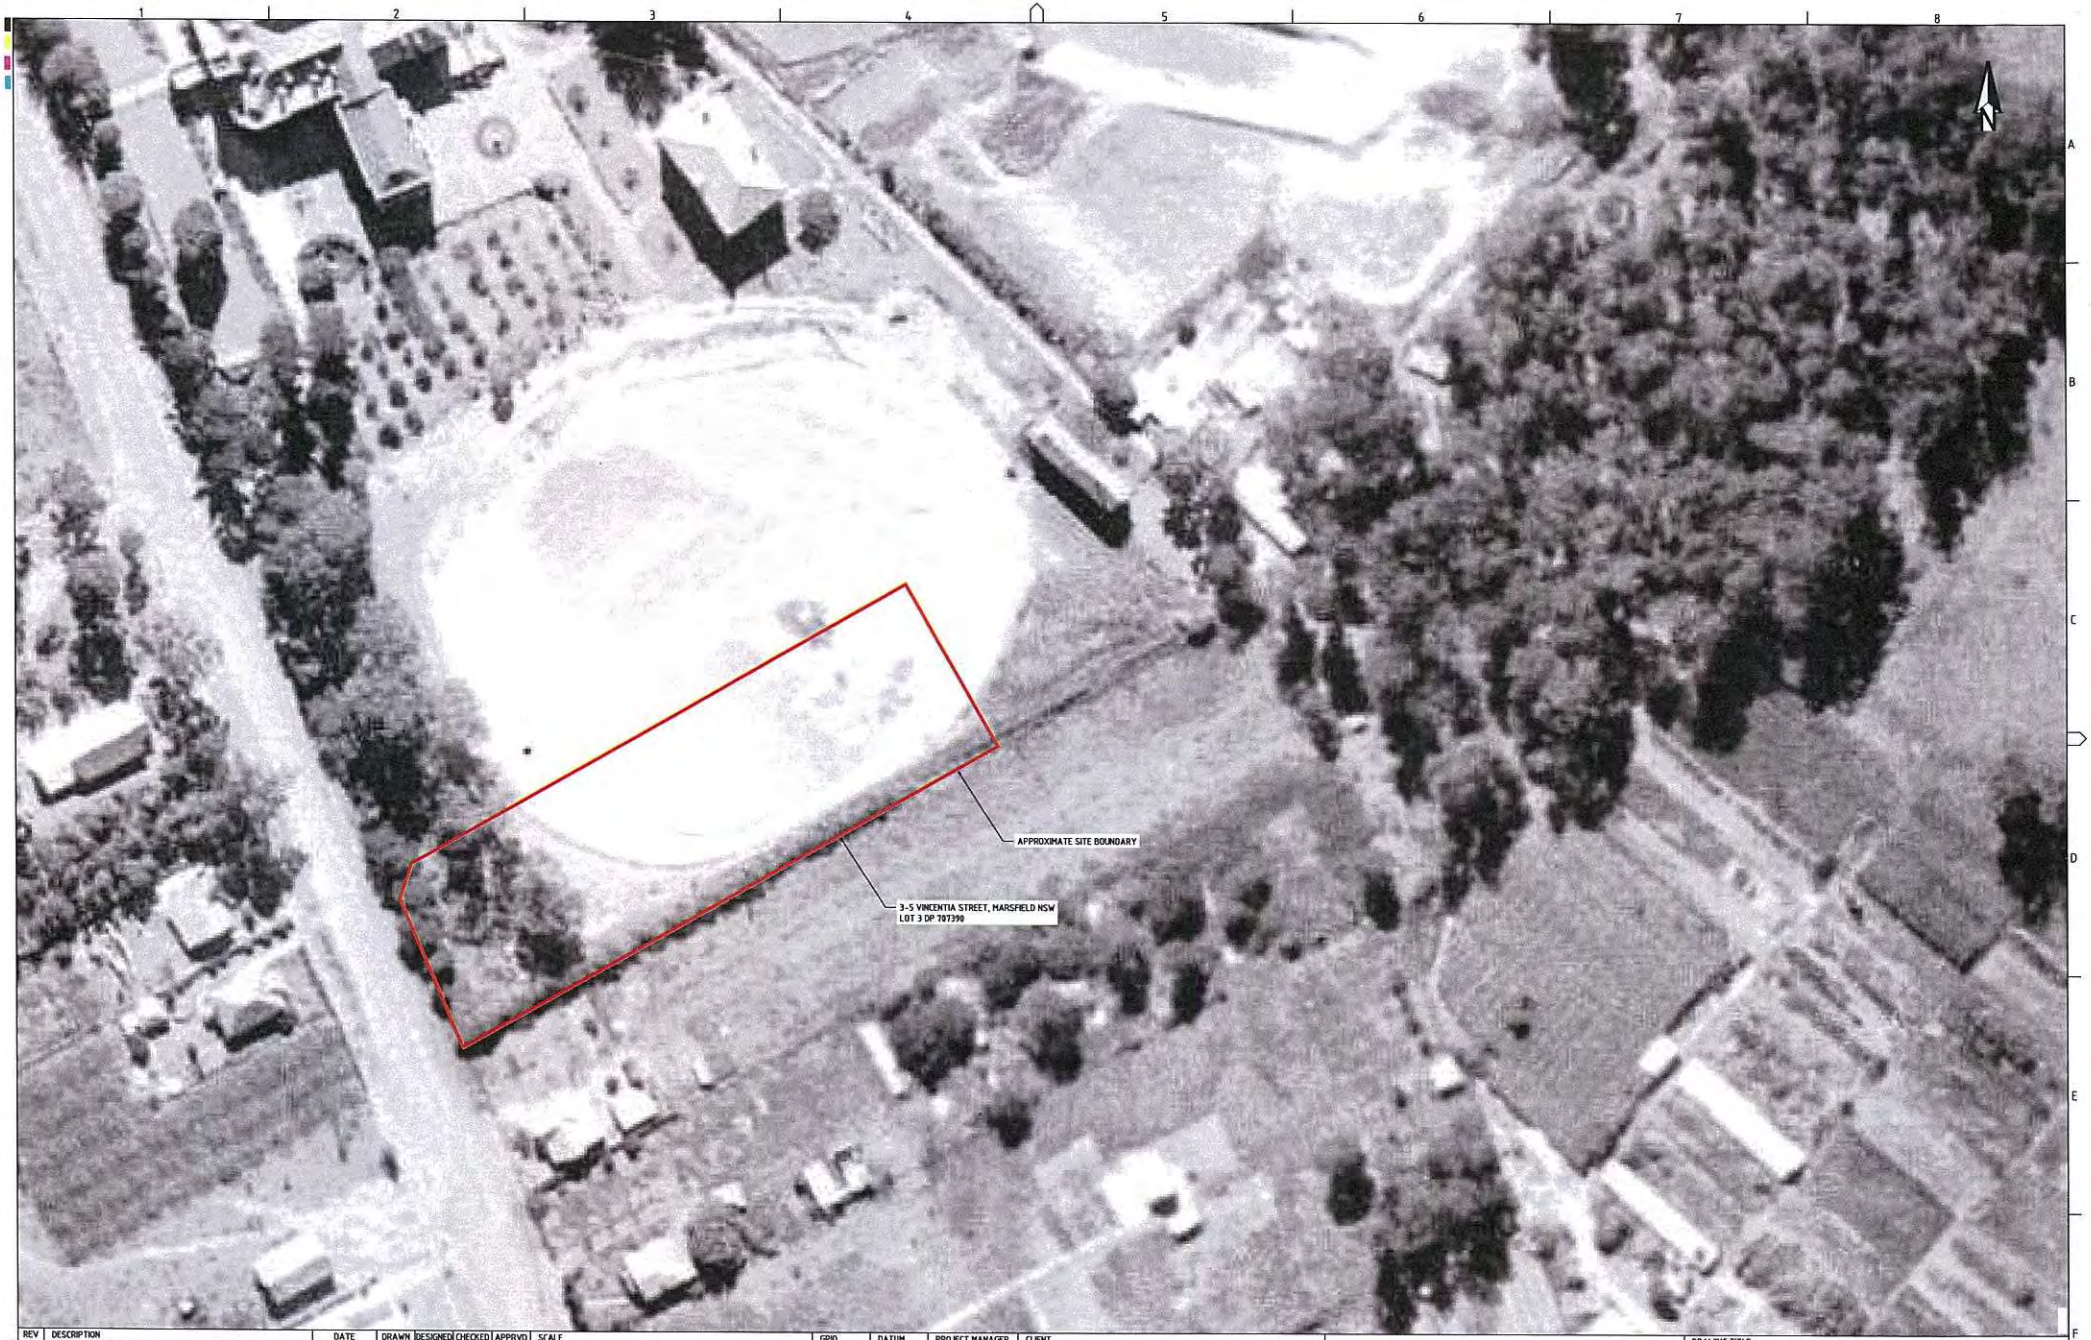

REV	DESCRIPTION	DATE	DRAWN	DESIGNED	CHECKED	APPRVD
A	INITIAL RELEASE	31/03/2017	HE			

SCALE
A1 (A3) 1:500 (1:1,000)
METRES

GRID | DATUM | PROJECT MANAGER: GT

DISCLAIMER & COPYRIGHT
This plan must not be used for construction unless signed as approved by principal certifying authority.
All measurements in millimetres unless otherwise specified.
This drawing must not be reproduced in whole or part without prior written consent of Martens & Associates Pty Ltd.
(C) Copyright Martens & Associates Pty Ltd

CLIENT
TRUSTEE OF THE VINCENTIAN FATHERS

PROJECT NAME/PLANSET TITLE
PRELIMINARY SITE INVESTIGATION
3- 5 VINCENTIA STREET, MARSFIELDS NSW
LOT 3 DP 707390

martens & Associates Pty Ltd
Consulting Engineers
Environment
Water
Geotechnical
Civil
Suite 201, 20 George St, Hornsby, NSW 2077 Australia Phone (02) 9476 9999 Fax (02) 9476 8767
Email mail@martens.com.au Internet www.martens.com.au

DRAWING TITLE
AERIAL PHOTOGRAPHY
SOURCE NSW SIX VIEWER - 1943

PROJECT NO.	PLANSET NO.	RELEASE NO.	DRAWING NO.	REVISION
P1705856	PS01	R01	PS01-AZ01	A

DRAWING ID: P1705856-PS01-R01-AZ01

PRINTED: 31 MAR 2017 - USER: HELEN
A1 / A3 LANDSCAPE (A1/E_ v02.08.1)

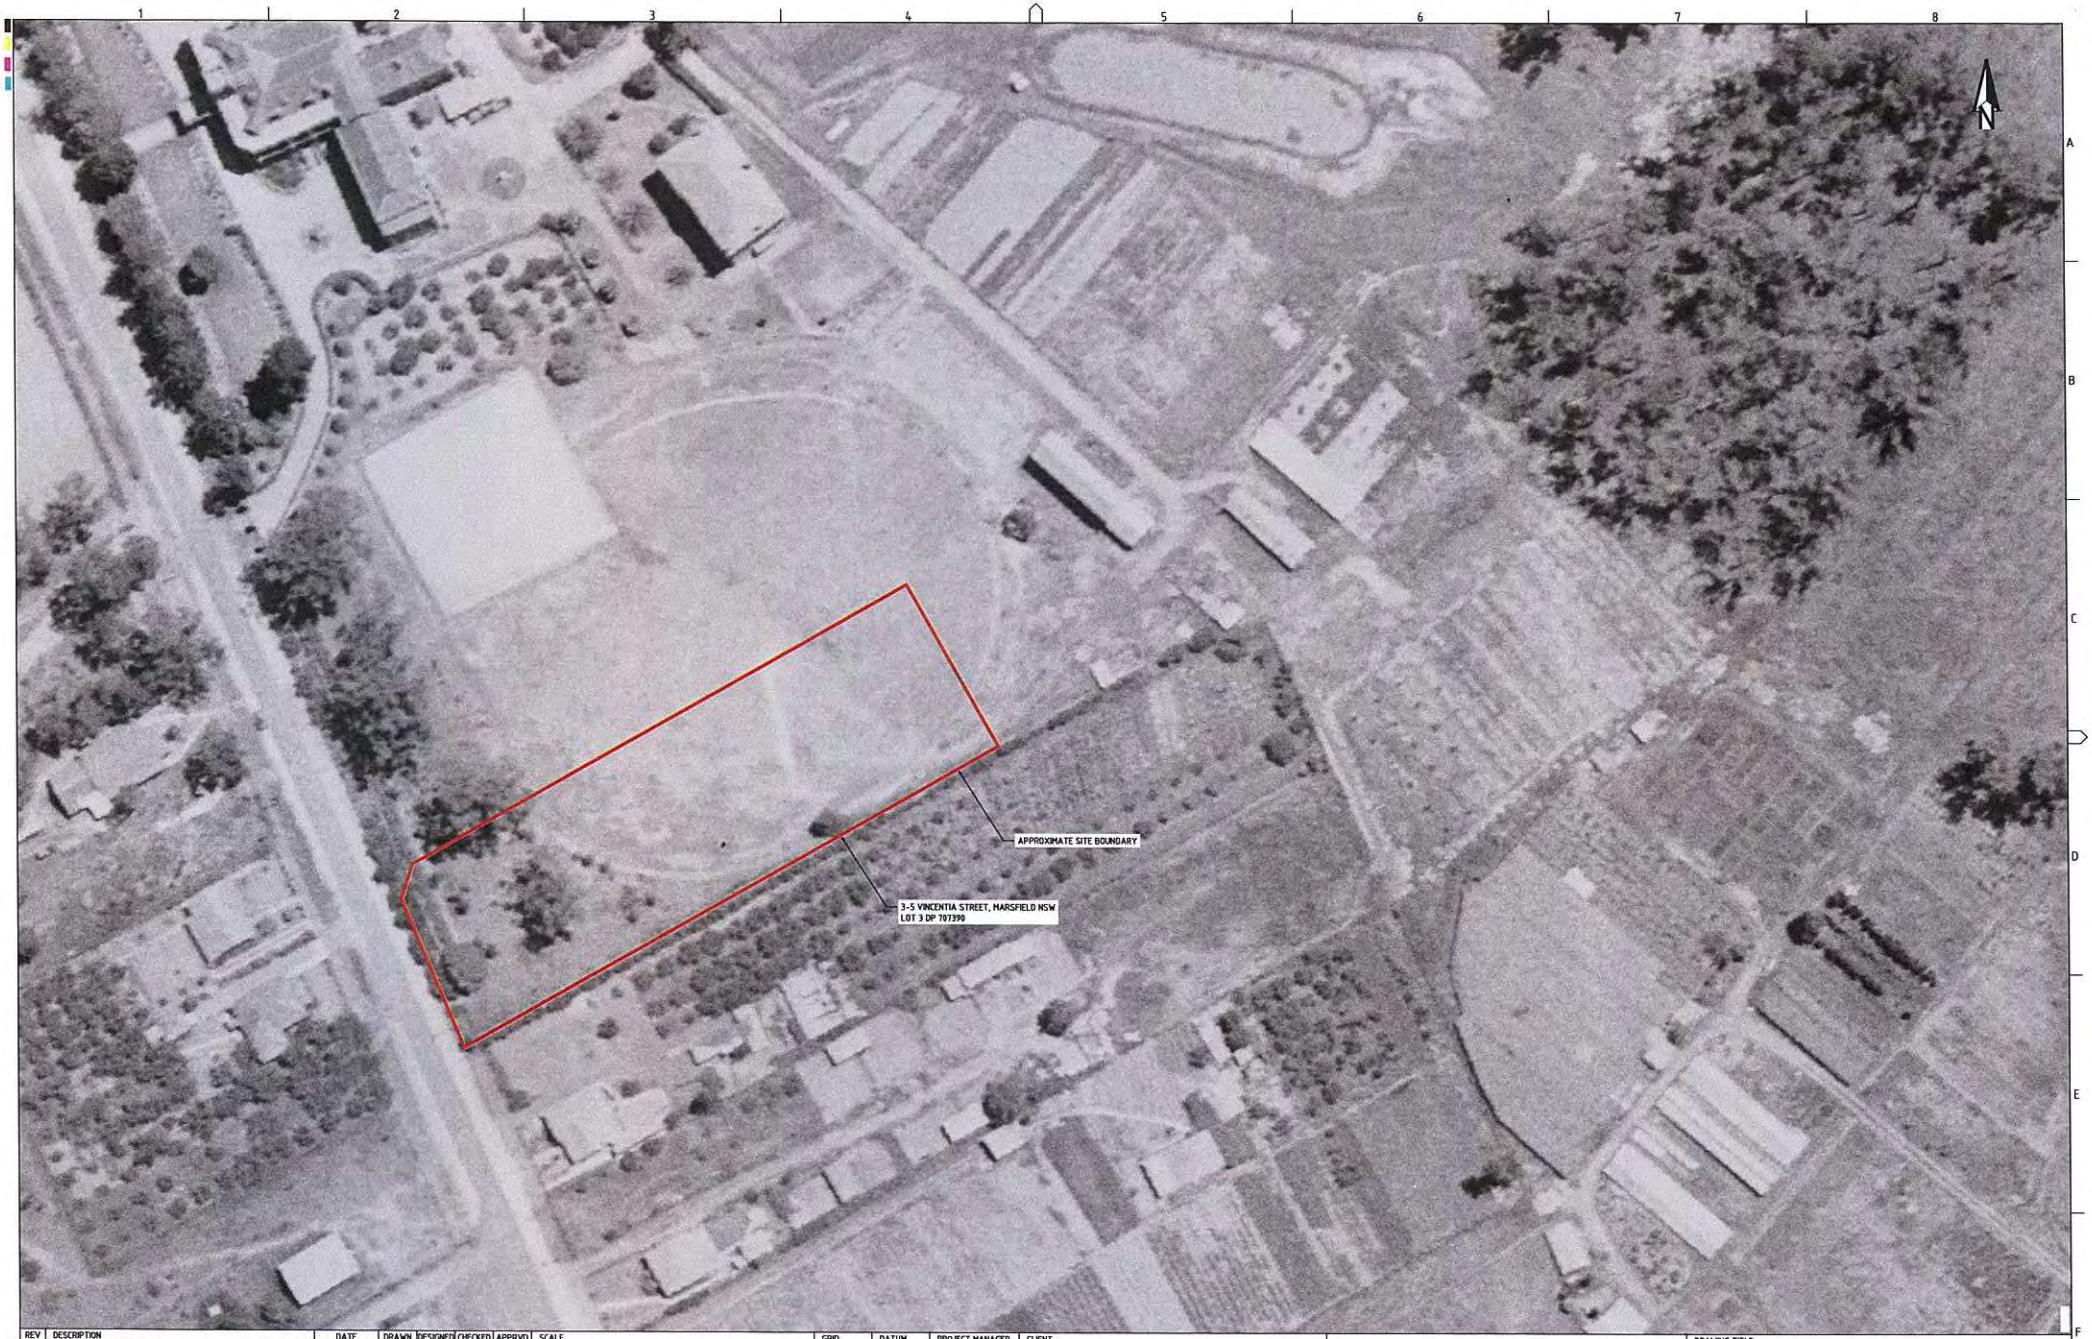

REV	DESCRIPTION	DATE	DRAWN	DESIGNED	CHECKED	APPRVD
A	INITIAL RELEASE	31/03/2017	HE			

SCALE
A1 (A3) 1:500 (1:1,000)
0 5 10 15 20 25 30 35 40 45 50 METRES

GRID | DATUM | PROJECT MANAGER
GT

DISCLAIMER & COPYRIGHT
This plan must not be used for construction unless signed as approved by principal certifying authority.
All measurements in millimetres unless otherwise specified.
This drawing must not be reproduced in whole or part without prior written consent of Martens & Associates Pty Ltd.
(C) Copyright Martens & Associates Pty Ltd

CLIENT
TRUSTEE OF THE VINCENTIAN FATHERS

PROJECT NAME/PLANSET TITLE
PRELIMINARY SITE INVESTIGATION
3- 5 VINCENTIA STREET, MARSFIELDS NSW
LOT 3 DP 707390

martens & Associates Pty Ltd
Consulting Engineers
Environment
Water
Geotechnical
Civil
Suite 201, 20 George St, Hornsby, NSW 2077 Australia Phone (02) 9476 9999 Fax (02) 9476 8767
Email mail@martens.com.au Internet www.martens.com.au

DRAWING TITLE
AERIAL PHOTOGRAPHY
SOURCE LAND AND PROPERTY INFORMATION - 1956

PROJECT NO.	PLANSET NO.	RELEASE NO.	DRAWING NO.	REVISION
P1705856	PS01	R01	PS01-AZ02	A

DRAWING ID: P1705856-PS01-R01-AZ02

PRINTED: 31.3.2017 - USER: HE.EN
A1 / A3 LANDSCAPE (A1EC_v02.0.0)

REV	DESCRIPTION	DATE	DRAWN	DESIGNED	CHECKED	APPRVD
A	INITIAL RELEASE	31/03/2017	HE			

SCALE
A1 (A3) 1:500 (1:1,000)
METRES

GRID | DATUM | PROJECT MANAGER
GT

DISCLAIMER & COPYRIGHT
This plan must not be used for construction unless signed as approved by principal certifying authority.
All measurements in millimetres unless otherwise specified.
This drawing must not be reproduced in whole or part without prior written consent of Martens & Associates Pty Ltd.
(C) Copyright Martens & Associates Pty Ltd

CLIENT
TRUSTEE OF THE VINCENTIAN FATHERS

PROJECT NAME/PLANSET TITLE
PRELIMINARY SITE INVESTIGATION
3- 5 VINCENTIA STREET, MARSFIELDS NSW
LOT 3 DP 707390

martens & Associates Pty Ltd
Consulting Engineers
Environment
Water
Geotechnical
Civil
Suite 201, 20 George St, Hornsby, NSW 2077 Australia Phone: (02) 9476 9999 Fax: (02) 9476 8767
Email: mail@martens.com.au Internet: www.martens.com.au

DRAWING TITLE
AERIAL PHOTOGRAPHY
SOURCE LAND AND PROPERTY INFORMATION - 1965

PROJECT NO.	PLANSET NO.	RELEASE NO.	DRAWING NO.	REVISION
P1705856	PS01	R01	PS01-AZ03	A

DRAWING ID: P1705856-PS01-R01-AZ03

PRINTED: 31-03-2017 - USER: HELEN
A1 / A3 LANDSCAPE (ARCH2)

REV	DESCRIPTION	DATE	DRAWN	DESIGNED	CHECKED	APPRVD
A	INITIAL RELEASE	31/03/2017	HE			

SCALE
A1 (A3) 1:500 (1:1,000)
METRES

GRID | DATUM | PROJECT MANAGER: GT

DISCLAIMER & COPYRIGHT
This plan must not be used for construction unless signed as approved by principal certifying authority.
All measurements in millimetres unless otherwise specified.
This drawing must not be reproduced in whole or part without prior written consent of Martens & Associates Pty Ltd.
(C) Copyright Martens & Associates Pty Ltd

CLIENT
TRUSTEE OF THE VINCENTIAN FATHERS

PROJECT NAME/PLANSET TITLE
PRELIMINARY SITE INVESTIGATION
3-5 VINCENTIA STREET, MARSFIELDS NSW
LOT 3 DP 707390

martens & Associates Pty Ltd
Consulting Engineers
Environment
Water
Geotechnical
Civil
Suite 201, 20 George St, Hornsby, NSW 2077 Australia Phone (02) 9476 9999 Fax (02) 9476 8767
Email mail@martens.com.au Internet www.martens.com.au

DRAWING TITLE
AERIAL PHOTOGRAPHY
SOURCE LAND AND PROPERTY INFORMATION - 1982

PROJECT NO.	PLANSET NO.	RELEASE NO.	DRAWING NO.	REVISION
P1705856	PS01	R01	PS01-AZ04	A

DRAWING ID: P1705856-PS01-R01-AZ04

PRINTED AT 04:39 - 31/03/2017
A1 / A3 LANDSCAPE (A3)C_-v22.0.0

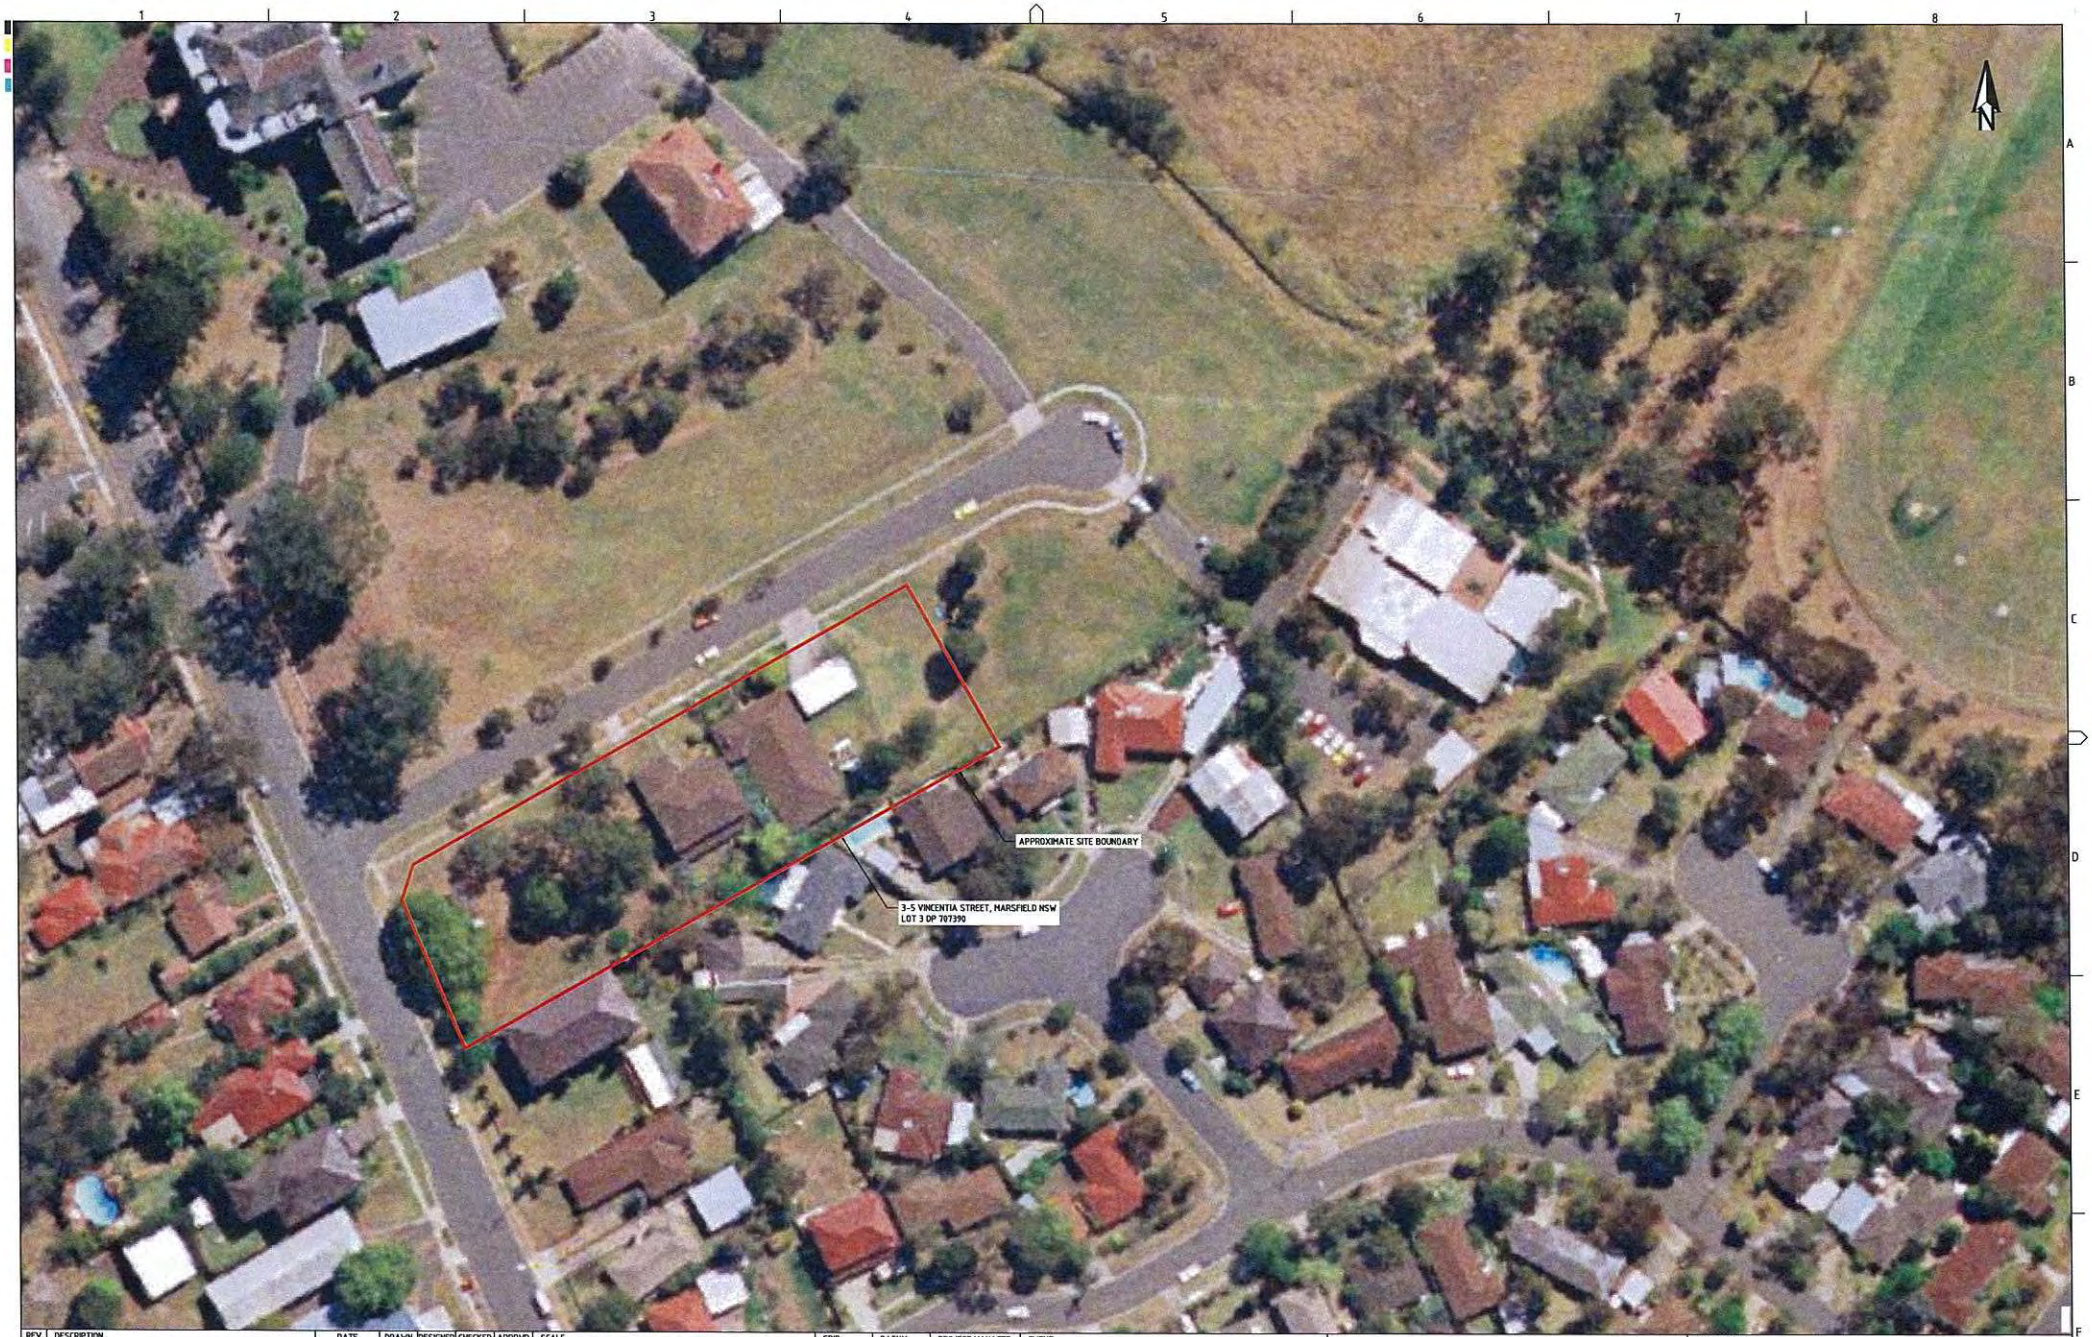

REV	DESCRIPTION	DATE	DRAWN	DESIGNED	CHECKED	APPRVD
A	INITIAL RELEASE	31/03/2017	HE			

SCALE
A1 (A3) 1:500 (1:1,000)
0 5 10 15 20 25 30 35 40 45 50 METRES

GRID	DATUM	PROJECT MANAGER
		GT

DISCLAIMER & COPYRIGHT
This plan must not be used for construction unless signed as approved by principal certifying authority.
All measurements in millimetres unless otherwise specified.
This drawing must not be reproduced in whole or part without prior written consent of Martens & Associates Pty Ltd.
(C) Copyright Martens & Associates Pty Ltd

CLIENT
TRUSTEE OF THE VINCENTIAN FATHERS

PROJECT NAME/PLANSET TITLE
PRELIMINARY SITE INVESTIGATION
3- 5 VINCENTIA STREET, MARSFIELDS NSW
LOT 3 DP 707390

martens & Associates Pty Ltd
Consulting Engineers
Environment
Water
Geotechnical
Civil
Suite 201, 20 George St, Hornsby, NSW 2077 Australia Phone: (02) 9476 9999 Fax: (02) 9476 8767
Email: mail@martens.com.au Internet: www.martens.com.au

DRAWING TITLE
AERIAL PHOTOGRAPHY
SOURCE LAND AND PROPERTY INFORMATION - 1994

PROJECT NO.	PLANSET NO.	RELEASE NO.	DRAWING NO.	REVISION
P1705856	PS01	R01	PS01-AZ05	A

DRAWING ID: P1705856-PS01-R01-AZ05

PRINTED AT A1 (841 x 594) - USER: HELEN
A1 / A3 LANDSCAPE (A1LC_v02.0.0)

REV	DESCRIPTION	DATE	DRAWN	DESIGNED	CHECKED	APPRVD
A	INITIAL RELEASE	31/03/2017	HE			

SCALE
A1 (A3) 1:500 (1:1,000)
METRES

GRID	DATUM	PROJECT MANAGER
		GT

DISCLAIMER & COPYRIGHT
This plan must not be used for construction unless signed as approved by principal certifying authority.
All measurements in millimetres unless otherwise specified.
This drawing must not be reproduced in whole or part without prior written consent of Martens & Associates Pty Ltd.
(C) Copyright Martens & Associates Pty Ltd

CLIENT
TRUSTEE OF THE VINCENTIAN FATHERS

PROJECT NAME/PLANSET TITLE
PRELIMINARY SITE INVESTIGATION
3- 5 VINCENTIA STREET, MARSFIELDS NSW
LOT 3 DP 707390

martens & Associates Pty Ltd
Consulting Engineers
Environment
Water
Geotechnical
Civil
Suite 201, 20 George St, Hornsby, NSW 2077 Australia Phone: (02) 9476 9999 Fax: (02) 9476 8767
Email: mail@martens.com.au Internet: www.martens.com.au

DRAWING TITLE
AERIAL PHOTOGRAPHY
SOURCE GOOGLE MAPS - 2007

PROJECT NO.	PLANSET NO.	RELEASE NO.	DRAWING NO.	REVISION
P1705856	PS01	R01	PS01-AZ06	A

DRAWING ID: P1705856-PS01-R01-AZ06

PRINTED: 03.04.2017 - JUSTIN HELSON
A1 / A3 LANDSCAPE (A1EC_v92.0.0)

REV	DESCRIPTION	DATE	DRAWN	DESIGNED	CHECKED	APPRVD
A	INITIAL RELEASE	31/03/2017	HE			

SCALE
0 5 10 15 20 25 30 35 40 45 50 METRES
A1 (A3) 1:500 (1:1,000)

GRID	DATUM	PROJECT MANAGER
		GT

DISCLAIMER & COPYRIGHT
This plan must not be used for construction unless signed as approved by principal certifying authority.
All measurements in millimetres unless otherwise specified.
This drawing must not be reproduced in whole or part without prior written consent of Martens & Associates Pty Ltd.
(C) Copyright Martens & Associates Pty Ltd

CLIENT
TRUSTEE OF THE VINCENTIAN FATHERS

PROJECT NAME/PLANSET TITLE
PRELIMINARY SITE INVESTIGATION
3- 5 VINCENTIA STREET, MARSFIELDS NSW
LOT 3 DP 707390

martens & Associates Pty Ltd
Consulting Engineers
Environment
Water
Geotechnical
Civil
Suite 201, 20 George St, Hornsby, NSW 2077 Australia Phone: (02) 9476 9999 Fax: (02) 9476 8767
Email: mail@martens.com.au Internet: www.martens.com.au

DRAWING TITLE
AERIAL PHOTOGRAPHY
SOURCE NEARMAP - 2017

PROJECT NO.	PLANSET NO.	RELEASE NO.	DRAWING NO.	REVISION
P1705856	PS01	R01	PS01-AZ07	A

A1 / A3 LANDSCAPE (ASC_v12.0.0)

11 Attachment D – City of Ryde Council DA/BA Information

Daniel O'Sullivan

From:	Scott Perry <SPerry@ryde.nsw.gov.au>
Sent:	Wednesday, 8 March 2017 4:31 PM
To:	Carolyn Stanley
Subject:	informal Access Application - Historical DA/BA/CC information - 3-5 Vincentia Street, Marsfield (Lot 3 DP 707390)
Attachments:	List of Historical DA-BA-CC FOR 3-5 Vincentia St Marsfield.docx

Carolyn,

In response to your informal GIPA request. Attached is a list of DA/BA/CC applications that relate to 3-5 Vincentia Street, Marsfield.

Scott Perry | Information & Records Officer
P: 9952 8265 | E: SPerry@ryde.nsw.gov.au | www.ryde.nsw.gov.au

City of Ryde

City of Ryde | Customer Service Centres
RYDE | 1 Pope Street, NSW 2112 (Within Top Ryde City shopping centre)
NORTH RYDE | Binary Centre, Building 0, Level 1, 3 Richardson Place, NSW 2113

Let's Connect Facebook | Twitter | Instagram | YouTube | eNews

This email is privileged and confidential. If you are not the intended recipient please delete the message and notify the sender. The use, copying or distribution of this message or any information it contains, by anyone other than the intended recipient is prohibited. Unless stated otherwise, this email represents only the views of the sender and not the views of the City of Ryde. Please note: information provided to Council in correspondence may be made publicly available, in accordance with the Government Information Public Access Act (GIPA Act) 2009.

From: Carolyn Stanley [mailto:cstanley@martens.com.au]
Sent: Tuesday, 7 March 2017 2:04 PM
Subject: P1705856- Informal Access Application - Historical DA/BA/CC information - 3-5 Vincentia Street, Marsfield (Lot 3 DP 707390)

Good afternoon,

Please find attached a completed Informal Access to Information application for historical DA/BA/CC information for 3-5 Vincentia Street, Marsfield (Lot 3 DP 707390). We require this information for a contamination assessment. Please email copies of the information, or a summary of the information to cstanley@martens.com.au.

1