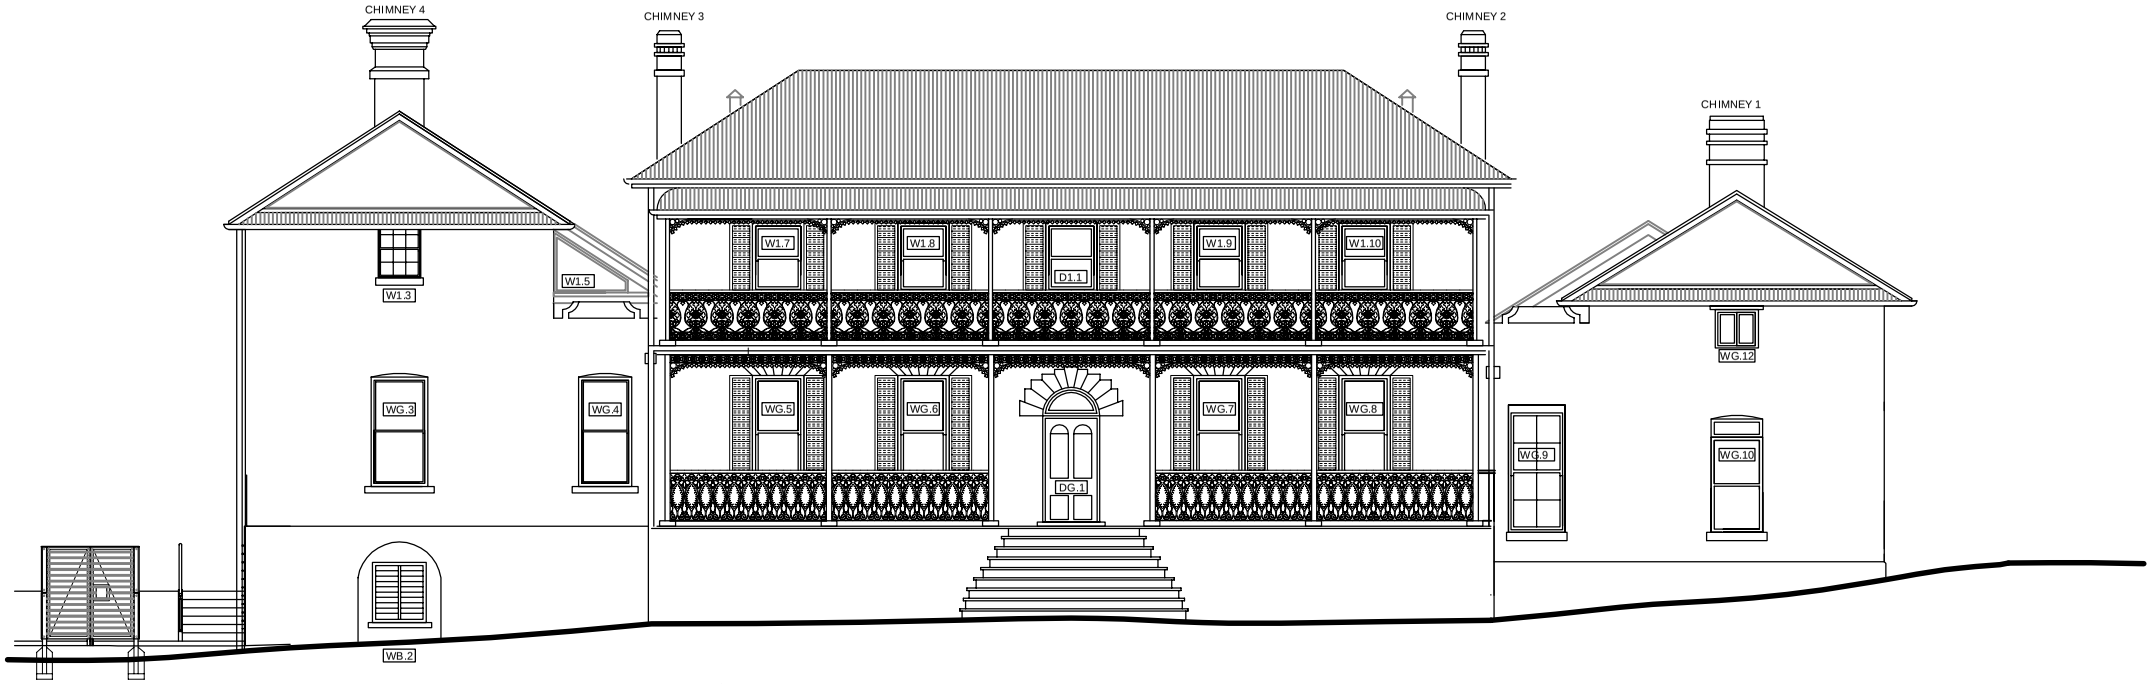

BRUSH FARM HOUSE
SOUTH ELEVATION NTS
JOB NO. 05 0001

TANNER *ARCHITECTS*

52 ALBION STREET
SURRY HILLS, NSW 2010

PO BOX 660,
DARLINGHURST 1300

tel: +61 2 9281 4399
fax: +61 2 9281 4337

t&a@tannerarchitects.com.au
www.tannerarchitects.com.au

© Tanner & Associates Pty Ltd, all rights reserved