

**ATTACHMENTS: AGENDA NO. 10/22
COUNCIL MEETING**

Meeting Date: Tuesday 26 July 2022
Location: Council Chambers, Level 1A, 1 Pope Street, Ryde and Online
Time: 6.00pm

ATTACHMENTS FOR COUNCIL MEETING

Item

5 ADOPTION OF GREEN LINKS MASTERPLAN

Attachment 2 Green Links Masterplan - For Adoption - June 2022



1.1.1
Ryde River Walk
existing off-road
shared user path (to
parramatta) and
connection to future
light rail (Sydney
Olympic Park via
Melrose Park to
Parramatta)

1.1.13
Connection through
to Ryde River Walk

1.1.12
Existing secure bike
storage lockers

1.1.11
Existing shared user
path

1.1.2
Existing filtered
water station & new
bike repair / service
station

1.1.10
Existing shared user
path ramp

1.1.14
Existing off-road
shared user path

1.1.3
Existing shared user
path over John
Whitton Bridge (to
Rhodes & Sydney
Olympic Park)

1.1.4
Existing pedestrian
path and stairs to
Bay Drive to Bowden
St

1.1.8
New local
playground

1.1.7
Existing public toilets

1.1.6
Meadowbank Bus
Terminus


1.1.5
Meadowbank Ferry
Wharf

1.1.9
Ryde River Walk
existing off-road
shared user path (to
Putney)

LEGEND

- Site Boundary
- Green Link route
- On-Road Cycle Route
- Concrete Pathway
- Signalled road crossing
- Pedestrian/ cycle road crossing
- Waterway
- Existing Canopy Cover
- Planting treatment

Key Plan

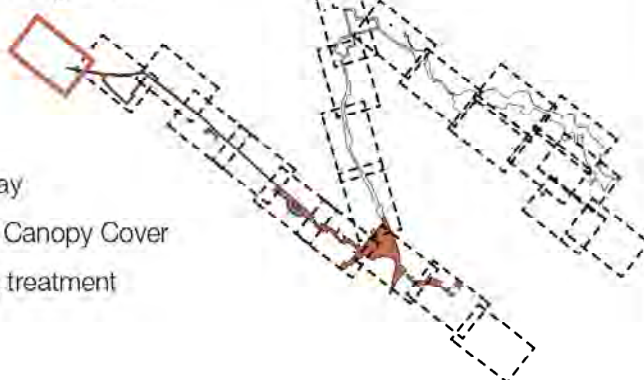

Issue Log

C	Revised Draft Masterplan	AD/LP	10/06/2022
D	Draft Masterplan for Adoption	AD/LP	22/06/2022
E	Adopted Masterplan	AD/LP	Pending

Rev	Revision Description	By / Checked	Date
-----	----------------------	--------------	------

Scale



All dimensions are in millimetres unless otherwise noted.
Do not scale from this drawing.

North



Phase

Schematic Design

Sheet Title


Parramatta River


Sheet No.

LD-SK-1.1

Rev

E

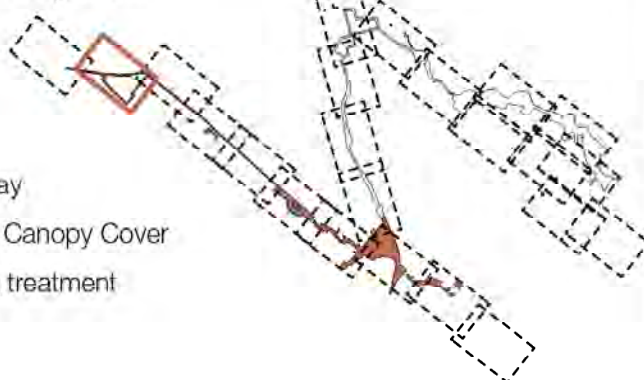

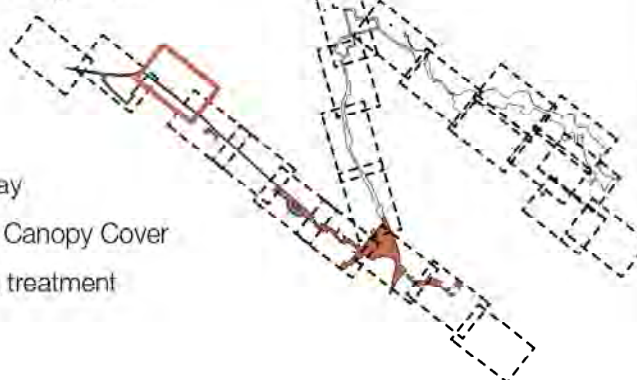



© Copyright McGregor Coxall
AUS ACN 082 334 290
UK 10199853
PRC ID NO. 06000002201607080008
Sydney Melbourne Shenzhen Bristol
www.mcgregorcoxall.com

Client
City of Ryde
NSW Government
Project Team

Key Company Name

Project Name
Green Links Masterplan

LEGEND

Site Boundary

Green Link route

On-Road Cycle Route

Concrete Pathway


Signalised road crossing

Pedestrian/ cycle road crossing

Waterway

Existing Canopy Cover

Planting treatment

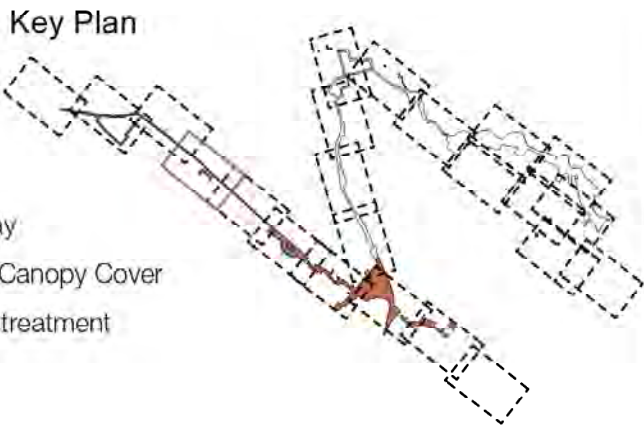

Issue Log			
C	Revised Draft Masterplan	AD/LP	10/06/2022
D	Draft Masterplan for Adoption	AD/LP	22/06/2022
E	Adopted Masterplan	AD/LP	Pending

Rev	Revision Description	By / Checked	Date
-----	----------------------	--------------	------

Scale

1: 1000 @ A1

0

20

40

60

80 m


All dimensions are in millimetres unless otherwise noted.
Do not scale from this drawing.



Phase
Schematic Design
Sheet Title
Carara Reserve
Sheet No.
LD-SK-1.4

Rev

E

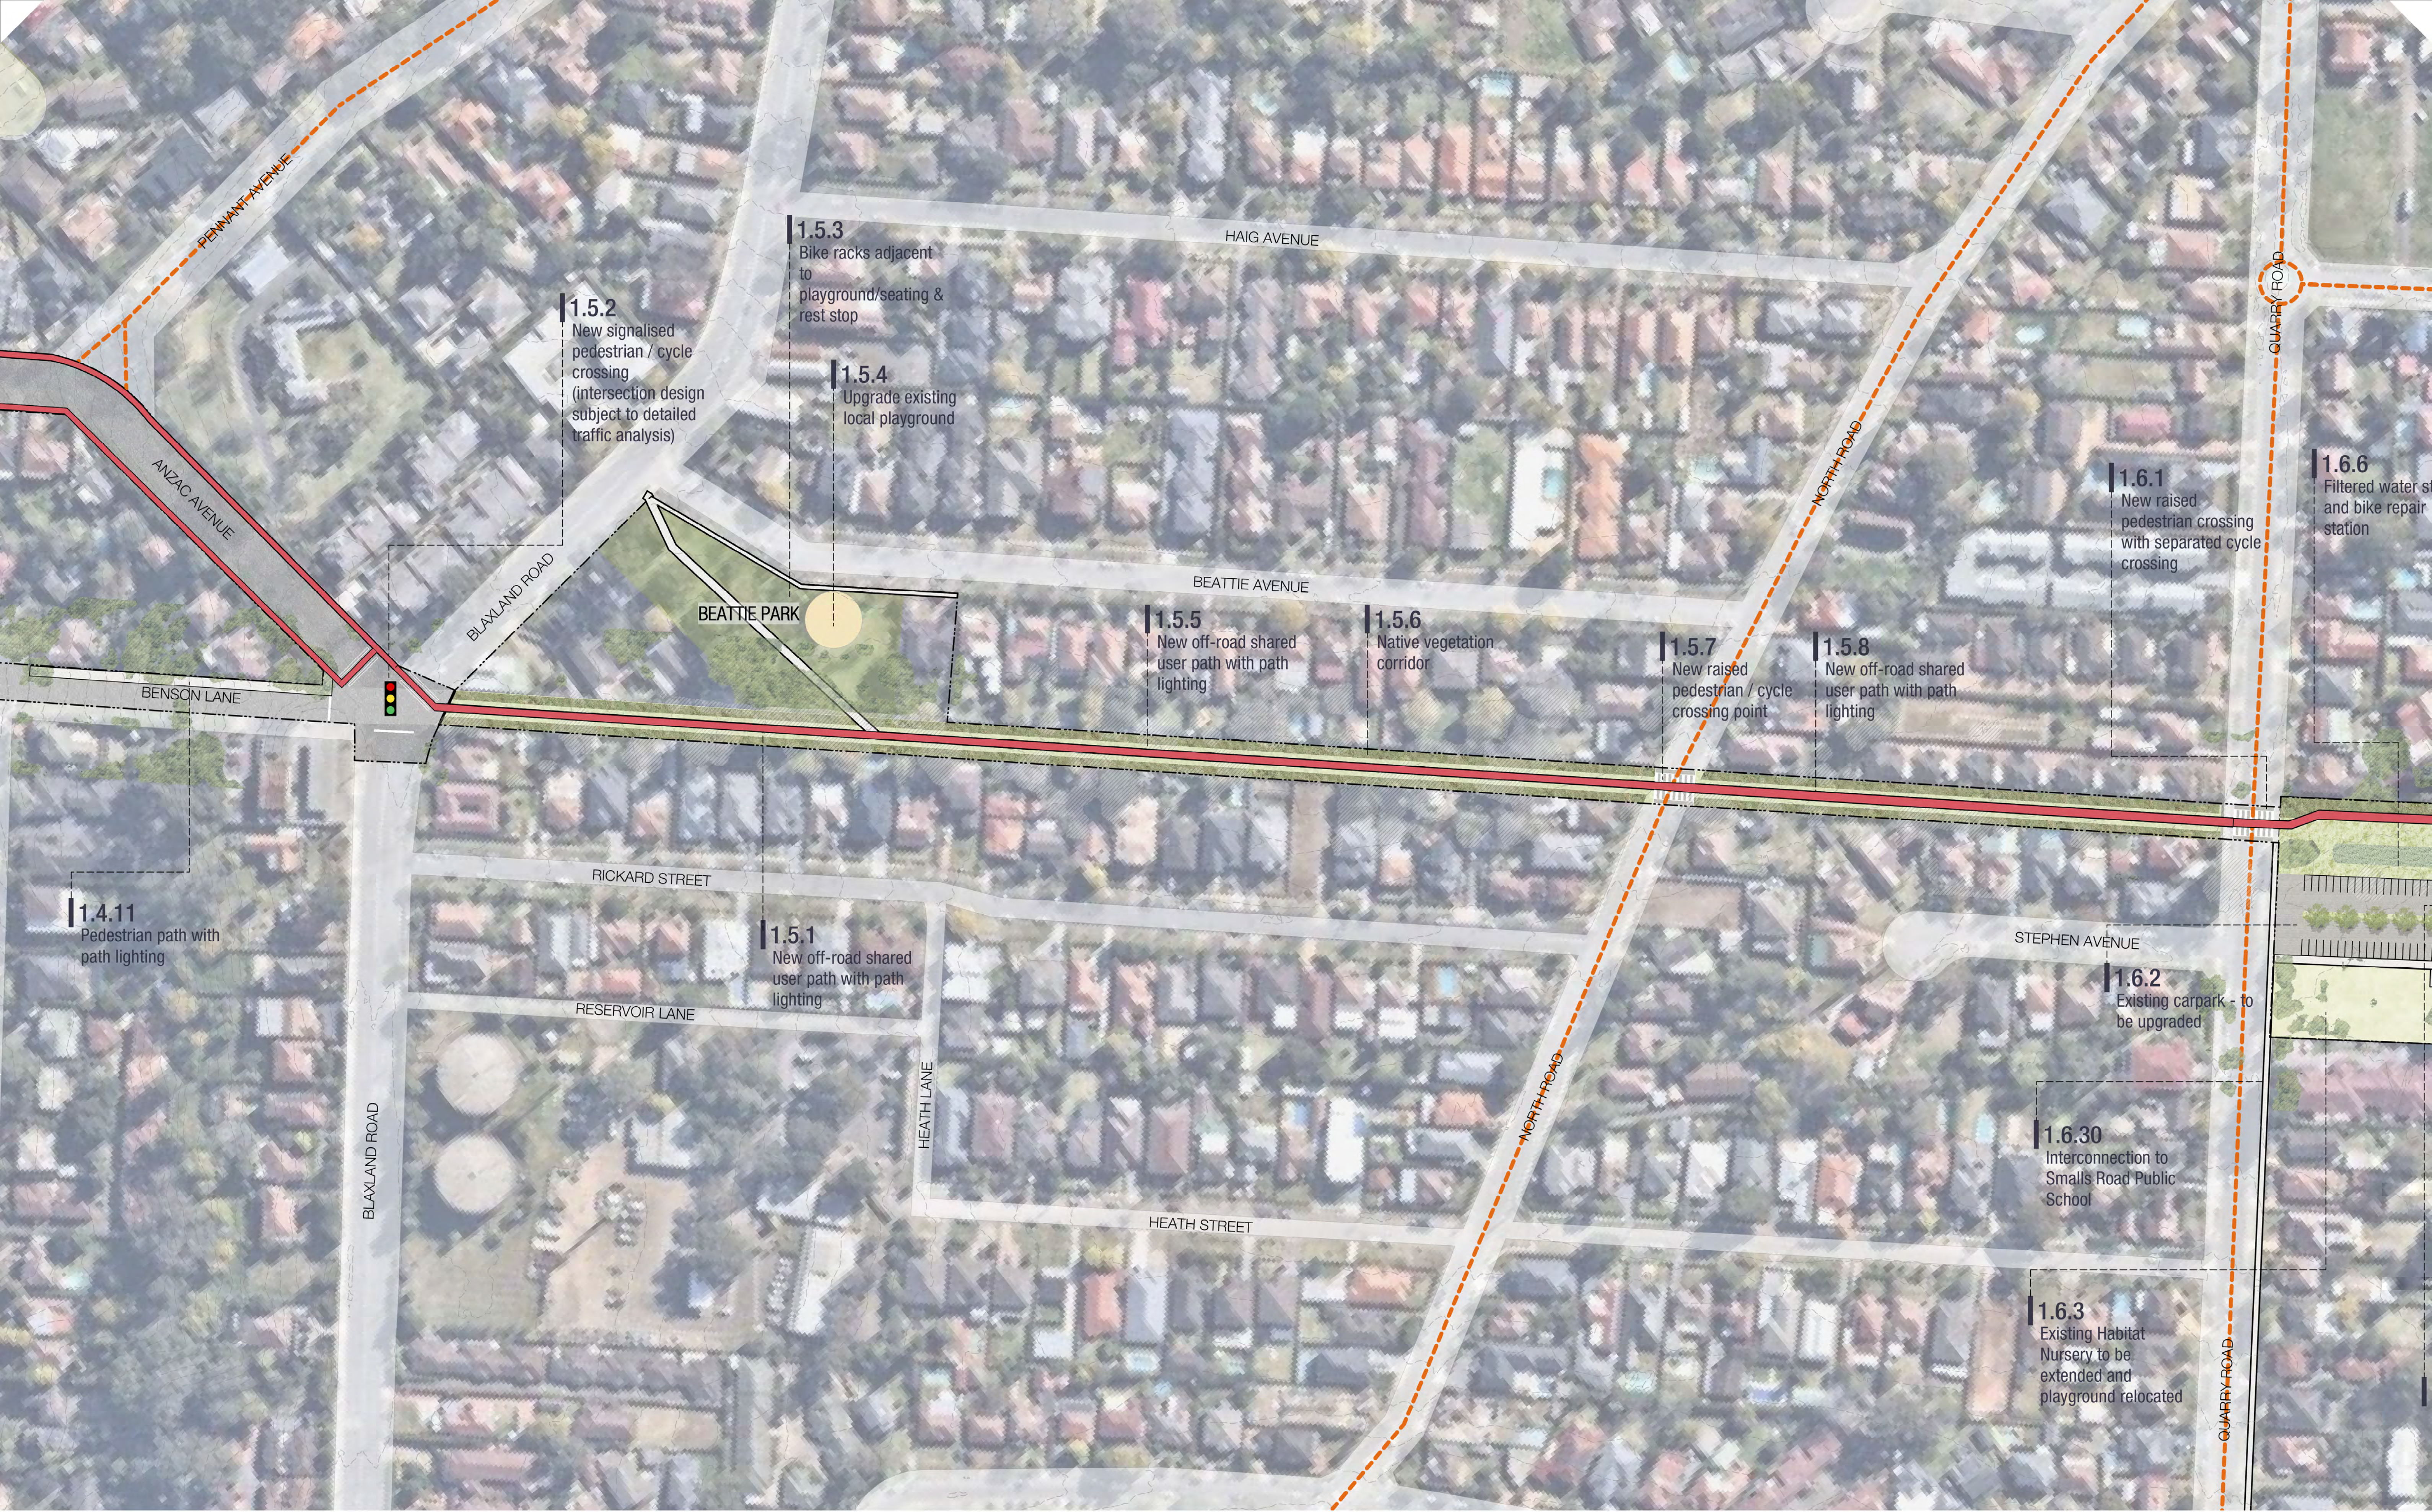

© Copyright McGregor Coxall
AUS ACN 082 334 290
UK 10199853
PRC ID NO. 06000002201607080008
Sydney Melbourne Shenzhen Bristol
www.mcgregorcoxall.com

Client
City of Ryde
NSW Government
Project Team


Key Company Name

Project Name
Green Links Masterplan

LEGEND

- | | | |
|---------------------|---------------------------------|-----------------------|
| Site Boundary | Concrete Pathway | Waterway |
| Green Link route | Signalled road crossing | Existing Canopy Cover |
| On-Road Cycle Route | Pedestrian/ cycle road crossing | Planting treatment |

Key Plan

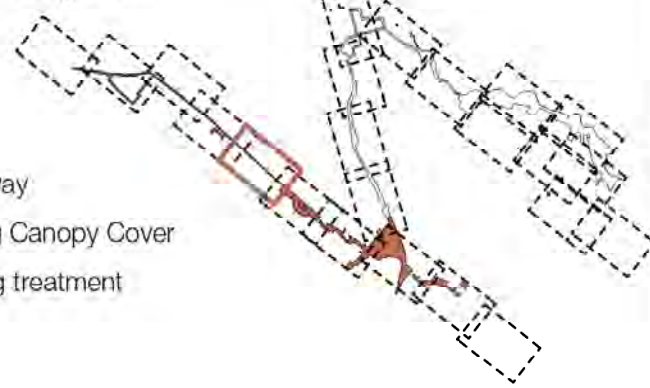


Issue Log

C	Revised Draft Masterplan	AD/LP	10/06/2022
D	Draft Masterplan for Adoption	AD/LP	22/06/2022
E	Adopted Masterplan	AD/LP	Pending

Rev	Revision Description	By / Checked	Date
-----	----------------------	--------------	------

Scale

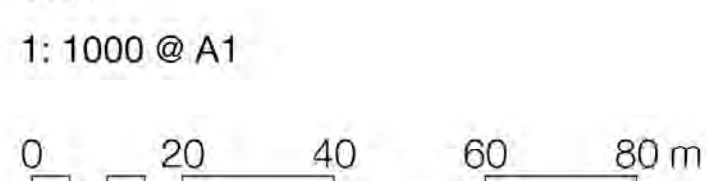

All dimensions are in millimetres unless otherwise noted.
Do not scale from this drawing.

North



Phase

Schematic Design
Sheet Title
Beattie Park
Sheet No.
LD-SK-1.5

Rev

E



LEGEND


Key Plan



Issue Log

C	Revised Draft Masterplan	AD/LP	10/06/2022
D	Draft Masterplan for Adoption	AD/LP	22/06/2022
E	Adopted Masterplan	AD/LP	Pending

Rev	Revision Description	By / Checked	Date
-----	----------------------	--------------	------

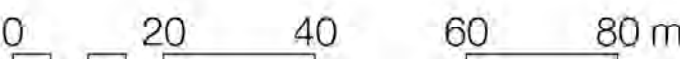

North



Phase

Schematic Design

Sheet Title


Santa Rosa Park

Sheet No.

LD-SK-1.6

Rev

E

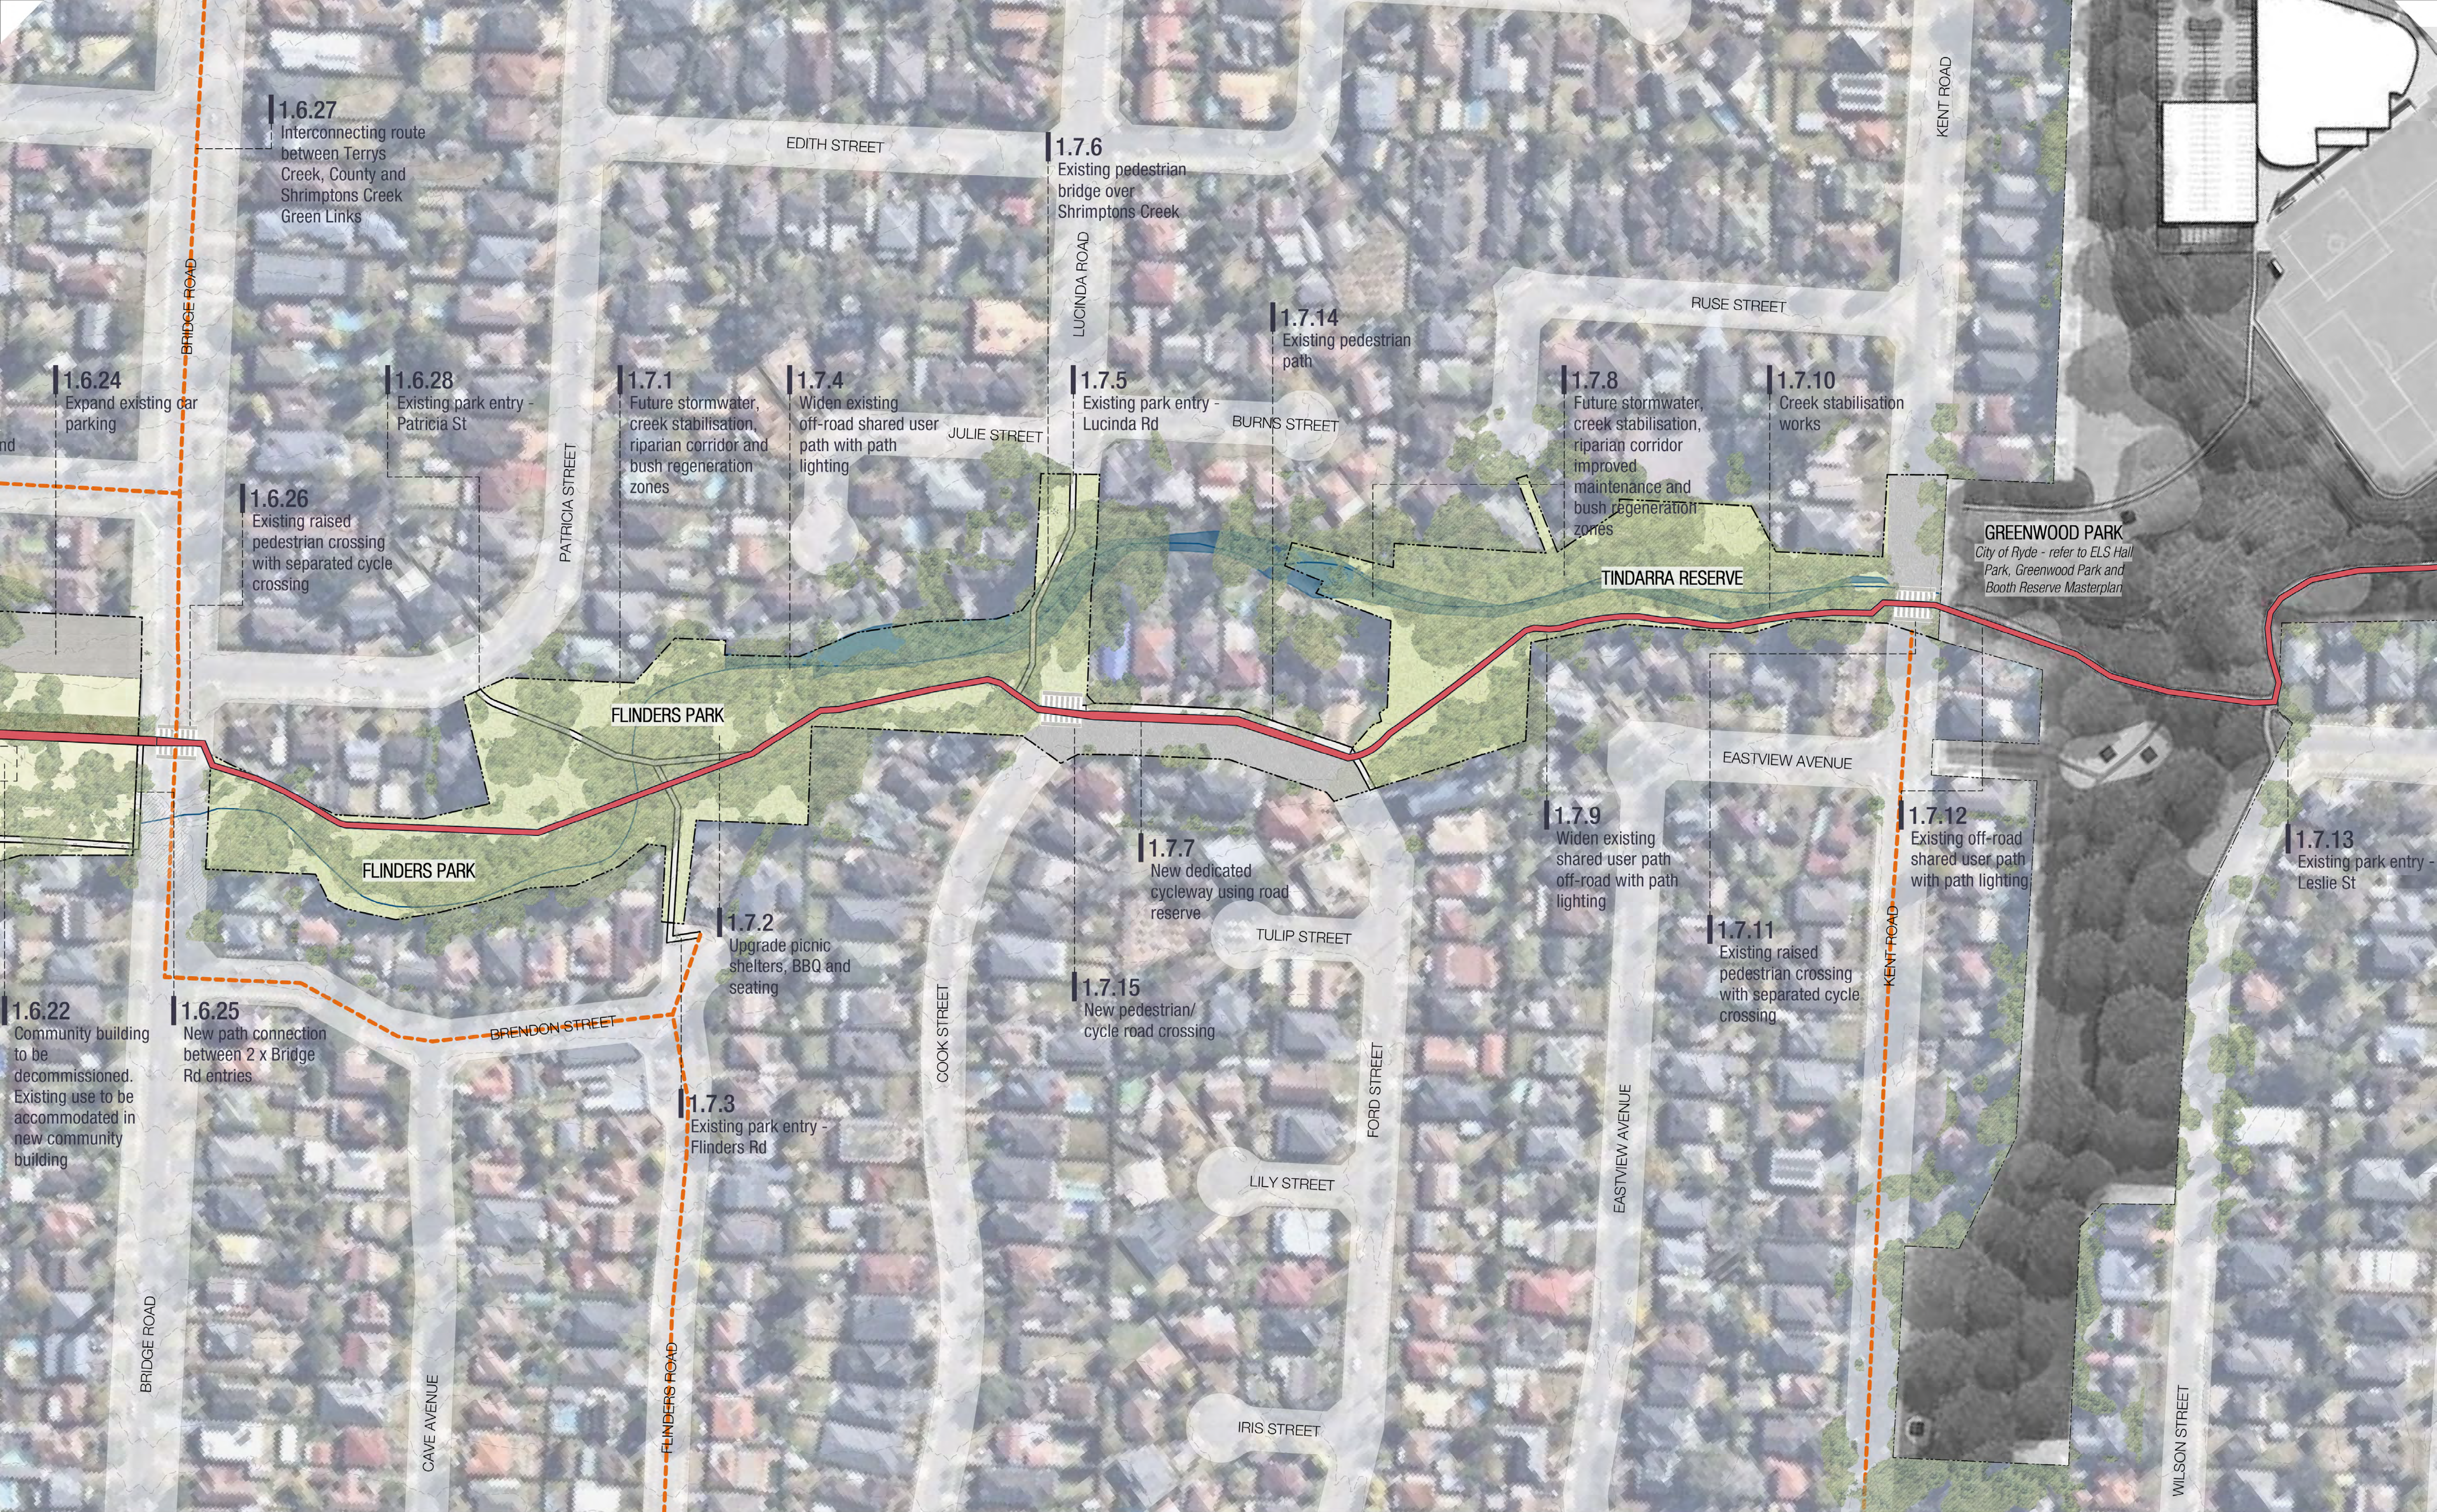

LEGEND


Key Plan



Issue Log

C	Revised Draft Masterplan	AD/LP	10/06/2022
D	Draft Masterplan for Adoption	AD/LP	22/06/2022
E	Adopted Masterplan	AD/LP	Pending

Rev	Revision Description	By / Checked	Date
-----	----------------------	--------------	------

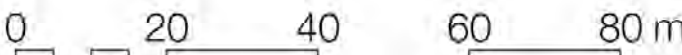

North



Phase

Schematic Design

Sheet Title

Tindarra Reserve


Sheet No.

LD-SK-1.7


Rev

E



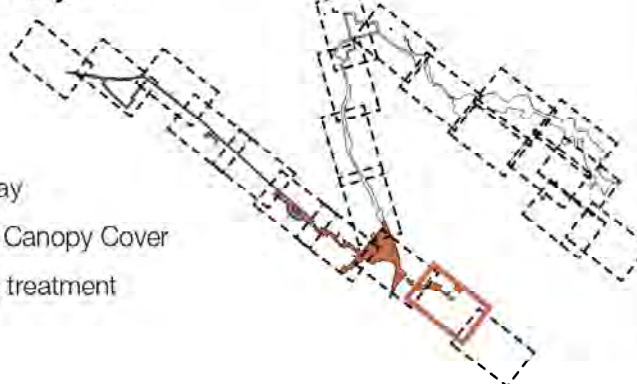

C	Revised Draft Masterplan	AD/LP	10/06/2022
D	Draft Masterplan for Adoption	AD/LP	22/06/2022
E	Adopted Masterplan	AD/LP	Pending

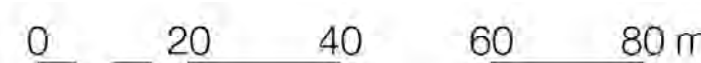



© Copyright McGregor Coxall
AUS ACN 082 334 290
UK 10199853
PRC ID NO. 06000002201607080008
Sydney Melbourne Shenzhen Bristol
www.mcgregorcoxall.com

Client

City of Ryde
NSW Government
Project Team

Key Company Name

Project Name

Green Links Masterplan


LEGEND

--- Site Boundary
--- Green Link route
--- On-Road Cycle Route

Concrete Pathway
Signalised road crossing
Pedestrian/ cycle road crossing

Waterway
Existing Canopy Cover
Planting treatment

Key Plan

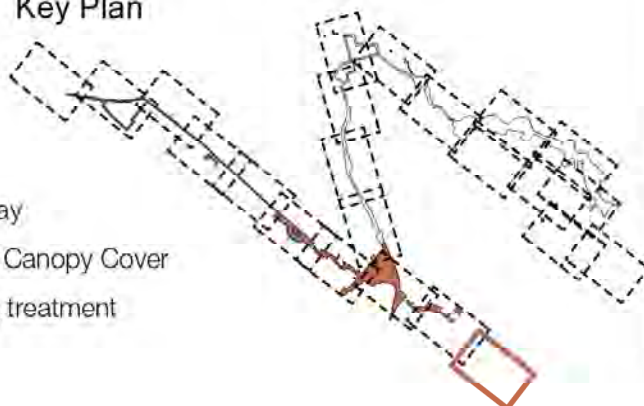

Issue Log

C	Revised Draft Masterplan	AD/LP	10/06/2022
D	Draft Masterplan for Adoption	AD/LP	22/06/2022
E	Adopted Masterplan	AD/LP	Pending

Rev	Revision Description	By / Checked	Date
-----	----------------------	--------------	------

Scale

1: 1000 @ A1

0 20 40 60 80 m

All dimensions are in millimetres unless otherwise noted.
Do not scale from this drawing.

North



Phase

Schematic Design

Sheet Title

Lane Cove River

Sheet No.

LD-SK-1.10

Rev

E



© Copyright McGregor Coxall
AUS ACN 082 334 290
UK 10199853
PRC ID NO. 06000002201607080008
Sydney Melbourne Shenzhen Bristol
www.mcgregorcoxall.com

Client
City of Ryde
NSW Government
Project Team

Key Company Name

Project Name
Green Links Masterplan

LEGEND

- | | | |
|---------------------|---------------------------------|-----------------------|
| --- Site Boundary | Concrete Pathway | Waterway |
| Green Link route | Signalised road crossing | Existing Canopy Cover |
| On-Road Cycle Route | Pedestrian/ cycle road crossing | Planting treatment |

Key Plan



Issue Log

C	Revised Draft Masterplan	AD/LP	10/06/2022
D	Draft Masterplan for Adoption	AD/LP	22/06/2022
E	Adopted Masterplan	AD/LP	Pending

Rev	Revision Description	By / Checked	Date
-----	----------------------	--------------	------

Scale
1: 1000 @ A1

0 20 40 60 80 m

All dimensions are in millimetres unless otherwise noted.
Do not scale from this drawing.

North



Phase

Schematic Design

Sheet Title

Easement 01

Sheet No.

LD-SK-2.1

Rev

E



© Copyright McGregor Coxall
AUS ACN 082 334 290
UK 10199853
PRC ID NO. 06000002201607080008
Sydney Melbourne Shenzhen Bristol
www.mcgregorcoxall.com


Client
City of Ryde
NSW Government
Project Team
Key Company Name

Project Name
Green Links Masterplan

LEGEND

- | | | |
|---------------------|---------------------------------|-----------------------|
| Site Boundary | Concrete Pathway | Waterway |
| Green Link route | Signalised road crossing | Existing Canopy Cover |
| On-Road Cycle Route | Pedestrian/ cycle road crossing | Planting treatment |

Key Plan

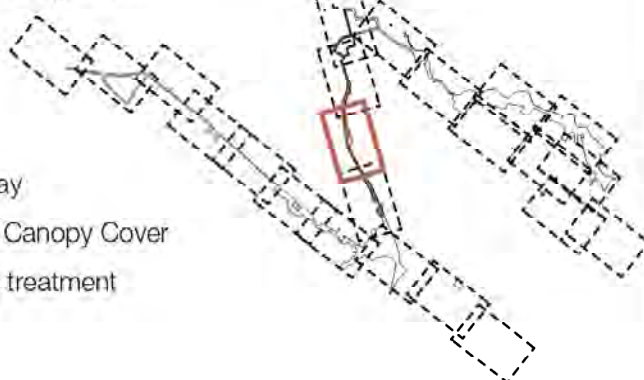

Issue Log

C	Revised Draft Masterplan	AD/LP	10/06/2022
D	Draft Masterplan for Adoption	AD/LP	22/06/2022
E	Adopted Masterplan	AD/LP	Pending

Rev	Revision Description	By / Checked	Date
-----	----------------------	--------------	------

Scale
1: 1000 @ A1

0 20 40 60 80 m

All dimensions are in millimetres unless otherwise noted.
Do not scale from this drawing.

North



Phase

Schematic Design

Sheet Title

Easement 02

Sheet No.

LD-SK-2.2

Rev

E



© Copyright McGregor Coxall
AUS ACN 082 334 290
UK 10199853
PRC ID NO. 06000002201607080008
Sydney Melbourne Shenzhen Bristol
www.mcgregorcoxall.com

Client

City of Ryde
NSW Government
Project Team

Key Company Name

Project Name

Green Links Masterplan


LEGEND

--- Site Boundary
--- Green Link route
--- On-Road Cycle Route

Concrete Pathway
Signalised road crossing
Pedestrian/ cycle road crossing

Waterway
Existing Canopy Cover
Planting treatment

Key Plan

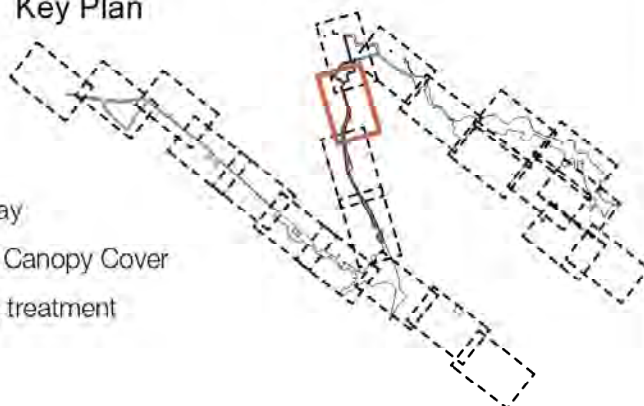

Issue Log

C	Revised Draft Masterplan	AD/LP	10/06/2022
D	Draft Masterplan for Adoption	AD/LP	22/06/2022
E	Adopted Masterplan	AD/LP	Pending

Rev	Revision Description	By / Checked	Date
-----	----------------------	--------------	------

Scale

1: 1000 @ A1

0 20 40 60 80 m

All dimensions are in millimetres unless otherwise noted.
Do not scale from this drawing.

North



Phase

Schematic Design

Sheet Title


Easement 03

Sheet No.

LD-SK-2.3

Rev

E

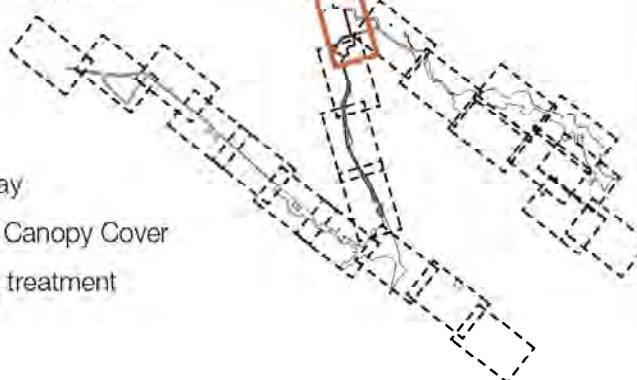



© Copyright McGregor Coxall
AUS ACN 082 334 290
UK 10199853
PRC ID NO. 06000002201607080008
Sydney Melbourne Shenzhen Bristol
www.mcgregorcoxall.com


Client
City of Ryde
NSW Government
Project Team
Key Company Name

Project Name
Green Links Masterplan

LEGEND

- Site Boundary
- Green Link route
- On-Road Cycle Route
- Bush Walking Track
- Concrete Pathway
- Signalised road crossing
- Pedestrian/ cycle road crossing
- Track - Creek Crossing/ Steps
- Waterway
- Existing Canopy Cover
- Planting treatment
- Track - Bridge

Key Plan

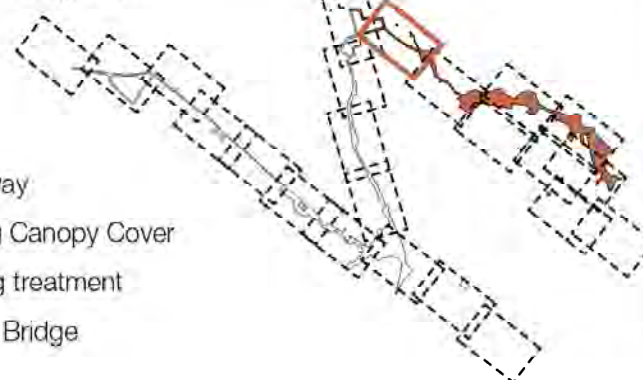

Issue Log

C	Revised Draft Masterplan	AD/LP	10/06/2022
D	Draft Masterplan for Adoption	AD/LP	22/06/2022
E	Adopted Masterplan	AD/LP	Pending

Rev	Revision Description	By / Checked	Date
-----	----------------------	--------------	------

Scale

1: 1000 @ A1

0 20 40 60 80 m

All dimensions are in millimetres unless otherwise noted.
Do not scale from this drawing.

North



Phase

Schematic Design

Sheet Title

Somerville Park

Sheet No.

LD-SK-3.1

Rev

E



© Copyright McGregor Coxall
AUS ACN 082 334 290
UK 10199853
PRC ID NO. 06000002201607080008
Sydney Melbourne Shenzhen Bristol
www.mcgregorcoxall.com


Client
City of Ryde
NSW Government
Project Team
Key Company Name

Project Name
Green Links Masterplan

LEGEND

- | | | |
|---------------------|---------------------------------|-----------------------|
| --- Site Boundary | Concrete Pathway | Waterway |
| Green Link route | Signalled road crossing | Existing Canopy Cover |
| On-Road Cycle Route | Pedestrian/ cycle road crossing | Planting treatment |
| Bush Walking Track | Track - Creek Crossing/ Steps | Track - Bridge |

Key Plan

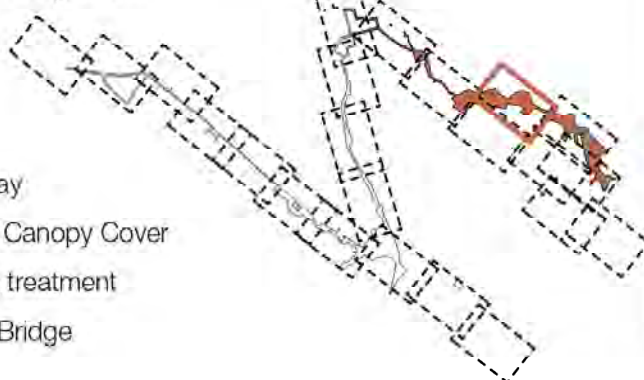

Issue Log

C	Revised Draft Masterplan	AD/LP	10/06/2022
D	Draft Masterplan for Adoption	AD/LP	22/06/2022
E	Adopted Masterplan	AD/LP	Pending

Rev	Revision Description	By / Checked	Date
-----	----------------------	--------------	------

Scale

1: 1000 @ A1
0 20 40 60 80 m

All dimensions are in millimetres unless otherwise noted.
Do not scale from this drawing.

North



Phase

Schematic Design
Sheet Title
Pembroke Park
Sheet No.
LD-SK-3.3

Rev
E



© Copyright McGregor Coxall
AUS ACN 082 334 290
UK 10199853
PRC ID NO. 06000002201607080008
Sydney Melbourne Shenzhen Bristol
www.mcgregorcoxall.com


Client
City of Ryde
NSW Government
Project Team
Key Company Name

Project Name
Green Links Masterplan

LEGEND

- | | | |
|---------------------|---------------------------------|-----------------------|
| --- Site Boundary | Concrete Pathway | Waterway |
| Green Link route | Signalised road crossing | Existing Canopy Cover |
| On-Road Cycle Route | Pedestrian/ cycle road crossing | Planting treatment |
| Bush Walking Track | Track - Creek Crossing/ Steps | Track - Bridge |

Key Plan

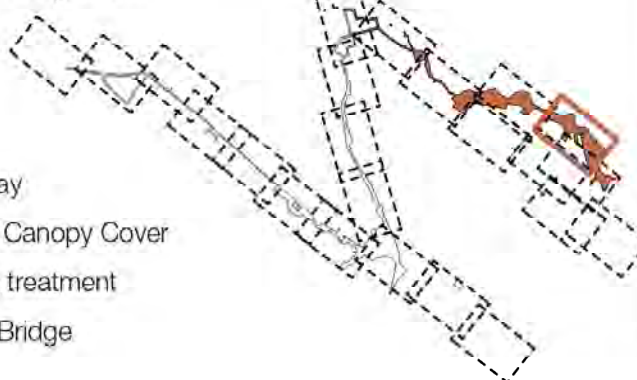


Issue Log

C	Revised Draft Masterplan	AD/LP	10/06/2022
D	Draft Masterplan for Adoption	AD/LP	22/06/2022
E	Adopted Masterplan	AD/LP	Pending

Rev	Revision Description	By / Checked	Date
-----	----------------------	--------------	------

Scale

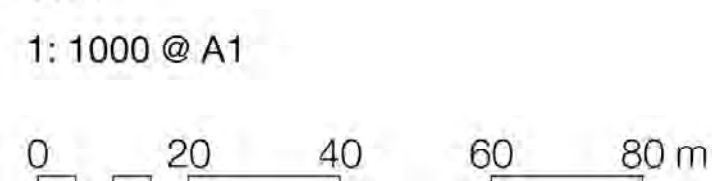

All dimensions are in millimetres unless otherwise noted.
Do not scale from this drawing.

North



Phase

Schematic Design
Sheet Title
Lucknow Park
Sheet No.
LD-SK-3.4

Rev

E



© Copyright McGregor Coxall
AUS ACN 082 334 290
UK 10199853
PRC ID NO. 06000002201607080008
Sydney Melbourne Shenzhen Bristol
www.mcgregorcoxall.com

Client

City of Ryde
NSW Government
Project Team

Key Company Name

Project Name

Green Links Masterplan


LEGEND

- Site Boundary
- Green Link route
- On-Road Cycle Route
- Bush Walking Track

- Concrete Pathway
- Signalised road crossing
- Pedestrian/ cycle road crossing
- Track - Creek Crossing/ Steps

- Waterway
- Existing Canopy Cover
- Planting treatment
- Track - Bridge

Key Plan

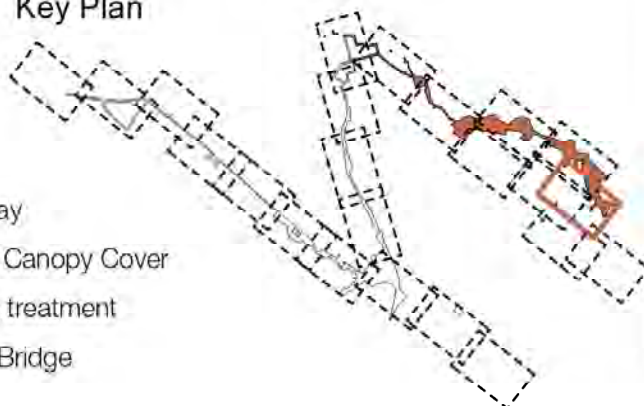

Issue Log

C	Revised Draft Masterplan	AD/LP	10/06/2022
D	Draft Masterplan for Adoption	AD/LP	22/06/2022
E	Adopted Masterplan	AD/LP	Pending

Rev	Revision Description	By / Checked	Date
-----	----------------------	--------------	------

Scale

1: 1000 @ A1

0 20 40 60 80 m

All dimensions are in millimetres unless otherwise noted.
Do not scale from this drawing.

North



Phase

Schematic Design

Sheet Title


Browns Waterhole

Sheet No.


LD-SK-3.5

Rev

E

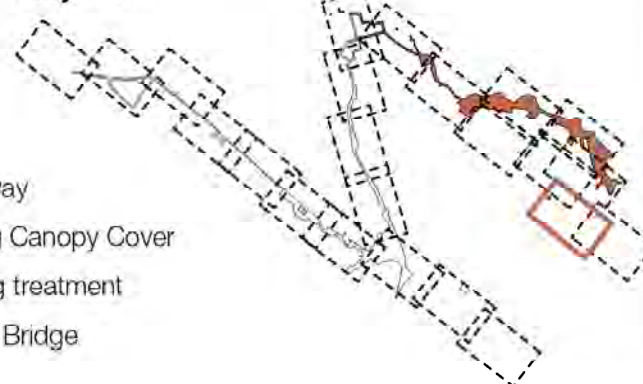

C	Revised Draft Masterplan	AD/LP	10/06/2022
D	Draft Masterplan for Adoption	AD/LP	22/06/2022
E	Adopted Masterplan	AD/LP	Pending

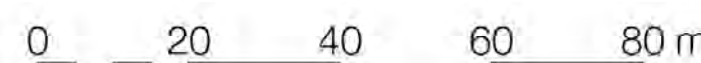



© Copyright McGregor Coxall
AUS ACN 082 334 290
UK 10199853
PRC ID NO. 06000002201607080008
Sydney Melbourne Shenzhen Bristol
www.mcgregorcoxall.com


Client
City of Ryde
NSW Government
Project Team
Key Company Name

Project Name
Green Links Masterplan

LEGEND

- | | | |
|---------------------|---------------------------------|-----------------------|
| --- Site Boundary | Concrete Pathway | Waterway |
| Green Link route | Signalised road crossing | Existing Canopy Cover |
| On-Road Cycle Route | Pedestrian/ cycle road crossing | Planting treatment |
| On-Road Cycle Route | Track - Creek Crossing/ Steps | Track - Bridge |
| Bush Walking Track | | |

Key Plan

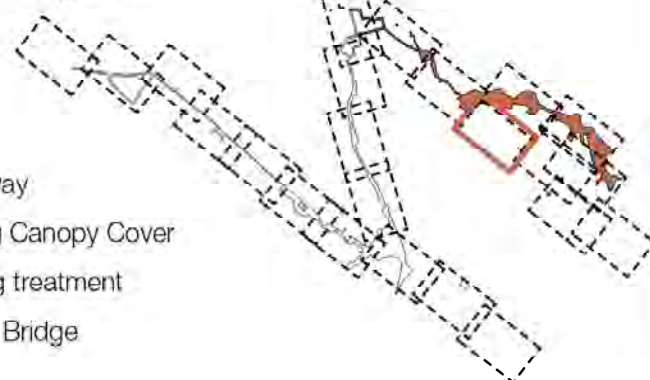

Issue Log

C	Revised Draft Masterplan	AD/LP	10/06/2022
D	Draft Masterplan for Adoption	AD/LP	22/06/2022
E	Adopted Masterplan	AD/LP	Pending

Rev	Revision Description	By / Checked	Date
-----	----------------------	--------------	------

Scale
1: 1000 @ A1

0 20 40 60 80 m

All dimensions are in millimetres unless otherwise noted.
Do not scale from this drawing.

North



Phase

Schematic Design
Sheet Title
TG Millner Sportsground
Sheet No.
LD-SK-3.7

Rev

E



© Copyright McGregor Coxall
AUS ACN 082 334 290
UK 10199853
PRC ID NO. 06000002201607080008
Sydney Melbourne Shenzhen Bristol
www.mcgregorcoxall.com

Client
City of Ryde
NSW Government
Project Team
Key Company Name

Project Name
Green Links Masterplan

LEGEND

- | | | |
|---------------------|---------------------------------|-----------------------|
| --- Site Boundary | Concrete Pathway | Waterway |
| Green Link route | Signalised road crossing | Existing Canopy Cover |
| On-Road Cycle Route | Pedestrian/ cycle road crossing | Planting treatment |
| Bush Walking Track | Track - Creek Crossing/ Steps | Track - Bridge |

Key Plan



Issue Log

C	Revised Draft Masterplan	AD/LP	10/06/2022
D	Draft Masterplan for Adoption	AD/LP	22/06/2022
E	Adopted Masterplan	AD/LP	Pending

Rev	Revision Description	By / Checked	Date
-----	----------------------	--------------	------

Scale
1: 1000 @ A1

0 20 40 60 80 m

All dimensions are in millimetres unless otherwise noted.
Do not scale from this drawing.

North



Phase

Schematic Design

Sheet Title

Marsfield Park

Sheet No.

LD-SK-3.8

Rev

E



© Copyright McGregor Coxall
AUS ACN 082 334 290
UK 10199853
PRC ID NO. 06000002201607080008
Sydney Melbourne Shenzhen Bristol
www.mcgregorcoxall.com


Client
City of Ryde
NSW Government
Project Team
Key Company Name

Project Name
Green Links Masterplan

LEGEND

- | | | |
|---------------------|---------------------------------|-----------------------|
| --- Site Boundary | Concrete Pathway | Waterway |
| Green Link route | Signalled road crossing | Existing Canopy Cover |
| On-Road Cycle Route | Pedestrian/ cycle road crossing | Planting treatment |
| Bush Walking Track | Track - Creek Crossing/ Steps | Track - Bridge |

Key Plan

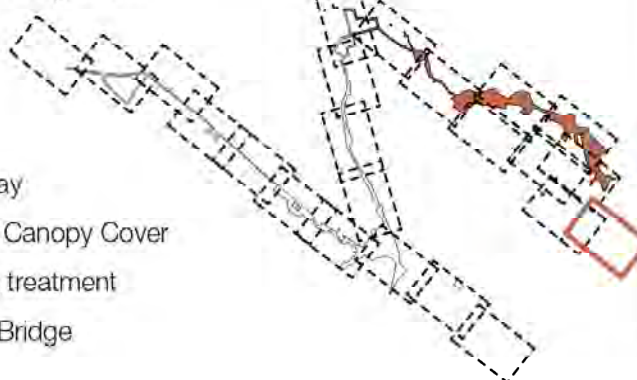

Issue Log

C	Revised Draft Masterplan	AD/LP	10/06/2022
D	Draft Masterplan for Adoption	AD/LP	22/06/2022
E	Adopted Masterplan	AD/LP	Pending

Rev	Revision Description	By / Checked	Date
-----	----------------------	--------------	------

Scale

1: 1000 @ A1

0 20 40 60 80 m

All dimensions are in millimetres unless otherwise noted.
Do not scale from this drawing.

North



Phase

Schematic Design

Sheet Title

Busaco Road

Sheet No.

LD-SK-3.9

Rev

E