



LEGEND

General

- Site Boundary

Pavements

- Green Link Shared User Path
- On-Road Cycle Route
- Existing Bush Track
- Existing Concrete Pathway
- Proposed Concrete Pathway


Water Elements

- Existing Waterway
- Proposed WSUD

Planting

- Existing Canopy Cover
- Planting treatment to fence line
- Signalised Crossing

- Timber Boardwalk
- Proposed Road Crossing

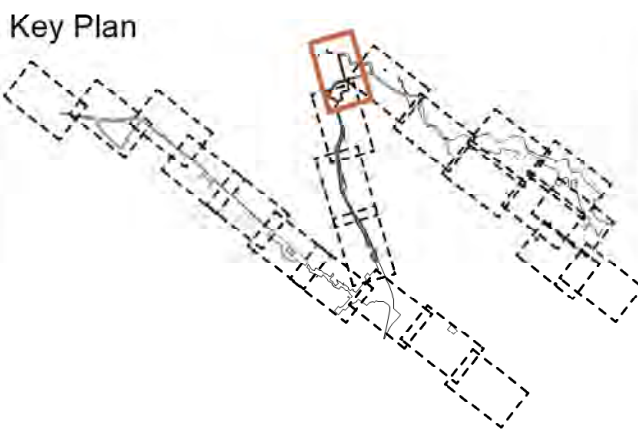

Issue Log			
A	Draft Masterplan	AM/LP	30/07/2021
B	Draft Masterplan	AM/LP	01/10/2021
Rev	Revision Description	By / Checked	Date

Scale

1: 1000 @ A1

0 20 40 60 80 m

All dimensions are in millimetres unless otherwise noted.
Do not scale from this drawing.


North



© Copyright McGregor Coxall
AUS ACN 082 334 290
UK 10199853
PRC ID NO. 06000002201607080008
Sydney Melbourne Shenzhen Bristol
www.mcgregorcoxall.com

Client
City of Ryde
NSW Government
Project Team
Key Company Name

Project Name
Green Links Masterplan
Project No.
0837SYD
Address
Project Address

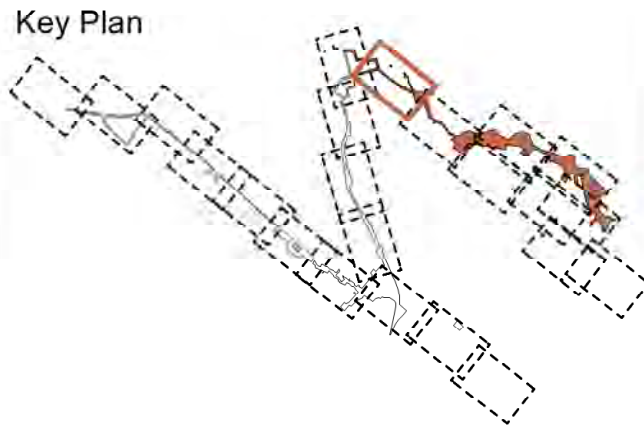


Issue Log			
A	Draft Masterplan	AM/LP	30/07/2021
B	Draft Masterplan	AM/LP	01/10/2021
Rev	Revision Description	By / Checked	Date

Scale
1: 1000 @ A1
0 20 40 60 80 m
All dimensions are in millimetres unless otherwise noted.
Do not scale from this drawing.



Phase
Schematic Design
Sheet Title
Somerville Park
Sheet No.
LD-SK-3.1


Rev
B

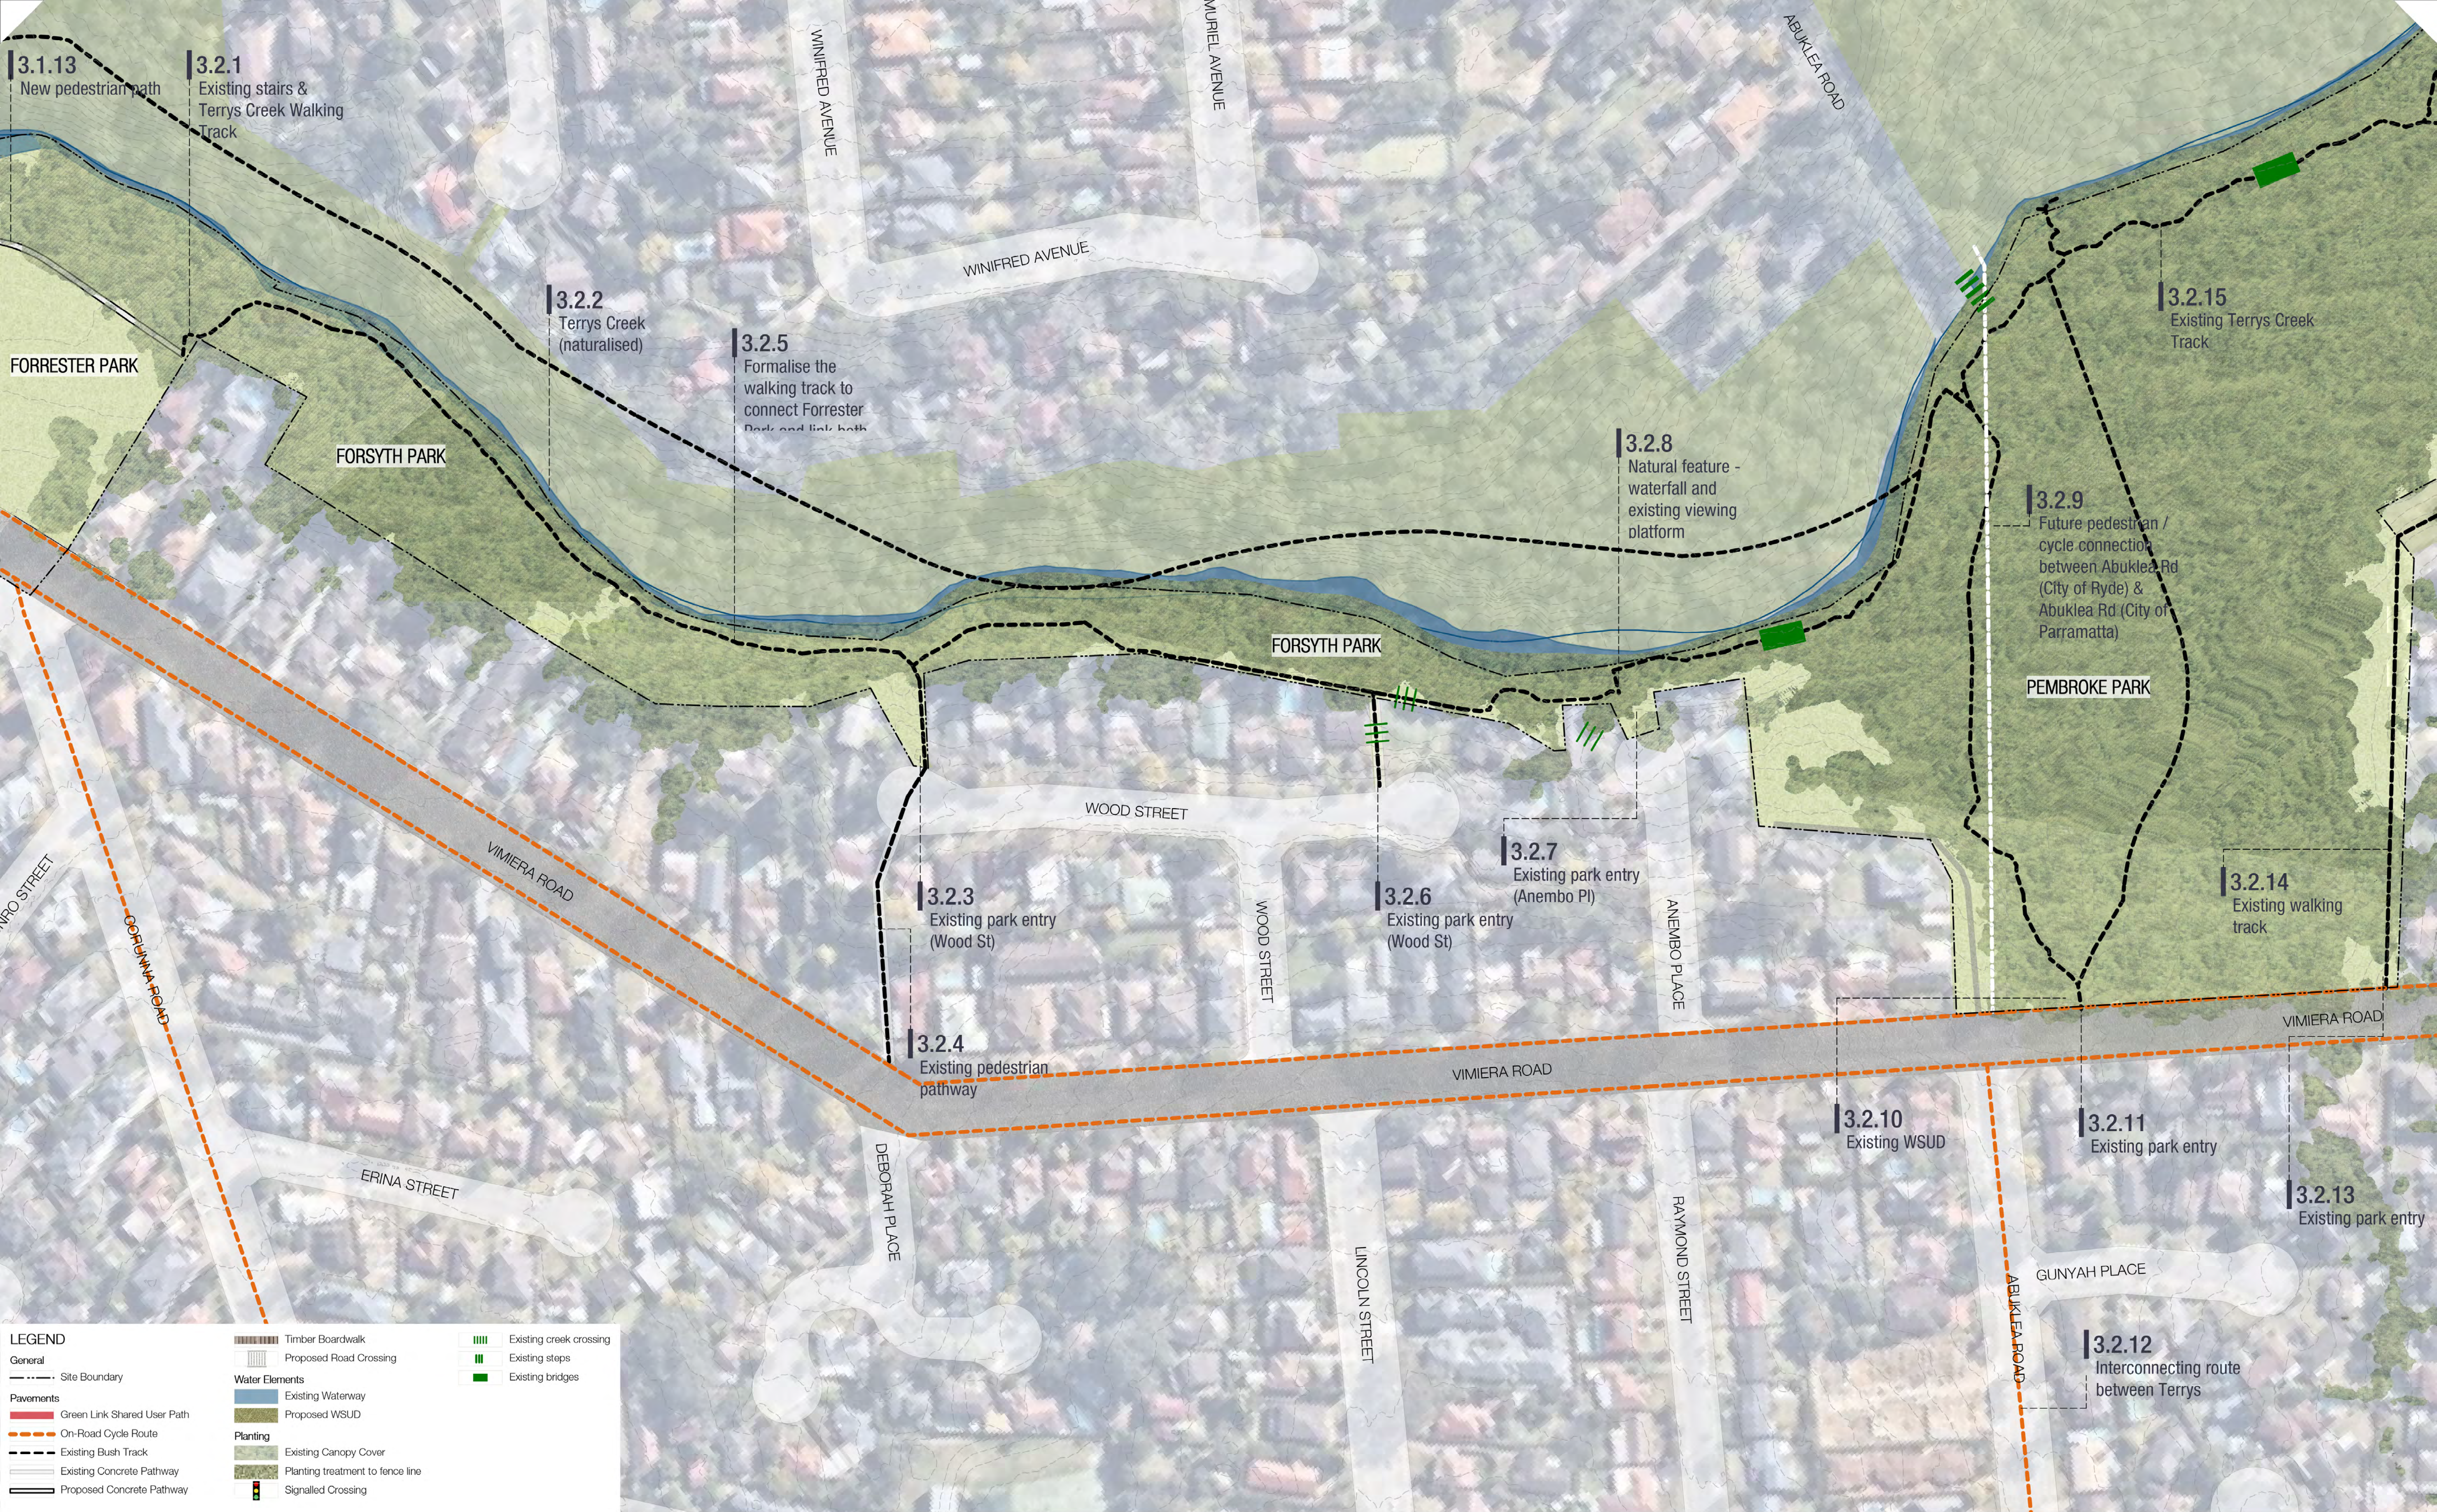

© Copyright McGregor Coxall
AUS ACN 082 334 290
UK 10199853
PRC ID NO. 06000002201607080008
Sydney Melbourne Shenzhen Bristol
www.mcgregorcoxall.com

Client
City of Ryde
NSW Government
Project Team
Key Company Name

Project Name
Green Links Masterplan
Project No.
0837SYD
Address
Project Address

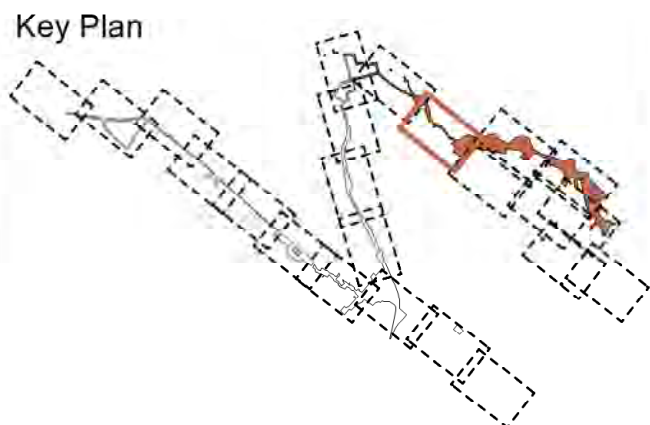

Issue Log			
A	Draft Masterplan	AM/LP	30/07/2021
B	Draft Masterplan	AM/LP	01/10/2021
Rev	Revision Description	By / Checked	Date

Scale
1: 1000 @ A1
0 20 40 60 80 m
All dimensions are in millimetres unless otherwise noted.
Do not scale from this drawing.



Phase
Schematic Design
Sheet Title
Forsyth Park
Sheet No.
LD-SK-3.2

Rev
B



LEGEND

General

- Site Boundary

Pavements

- Green Link Shared User Path
- On-Road Cycle Route
- Existing Bush Track
- Existing Concrete Pathway
- Proposed Concrete Pathway

Timber Boardwalk

Proposed Road Crossing

Water Elements

- Existing Waterway
- Proposed WSUD

Planting

- Existing Canopy Cover
- Planting treatment to fence line
- Signalled Crossing


- Existing creek crossing
- Existing steps
- Existing bridges



© Copyright McGregor Coxall
AUS ACN 082 334 290
UK 10199853
PRC ID NO. 06000002201607080008
Sydney Melbourne Shenzhen Bristol
www.mcgregorcoxall.com

Client
City of Ryde
NSW Government
Project Team
Key Company Name

Project Name
Green Links Masterplan
Project No.
0837SYD
Address
Project Address

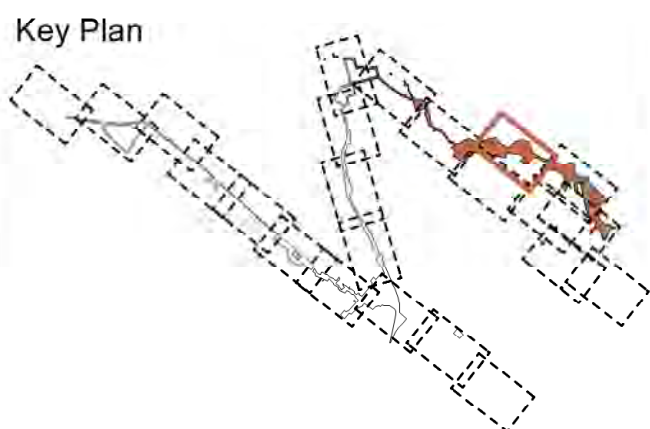


Issue Log			
A	Draft Masterplan	AM/LP	30/07/2021
B	Draft Masterplan	AM/LP	01/10/2021
Rev	Revision Description	By / Checked	Date

Scale
1: 1000 @ A1

0 20 40 60 80 m

All dimensions are in millimetres unless otherwise noted.
Do not scale from this drawing.

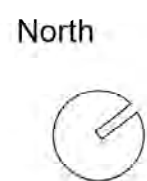

Phase
Schematic Design
Sheet Title
Pembroke Park
Sheet No.
LD-SK-3.3

Rev
B



LEGEND

General

--- Site Boundary

Pavements

Green Link Shared User Path

On-Road Cycle Route

Existing Bush Track

Existing Concrete Pathway

Proposed Concrete Pathway

Timber Boardwalk

Proposed Road Crossing

Water Elements

Existing Waterway

Proposed WSUD

Planting

Existing Canopy Cover

Planting treatment to fence line

Signalled Crossing

Existing creek crossing

Existing steps


Existing bridges



© Copyright McGregor Coxall
AUS ACN 082 334 290
UK 10199853
PRC ID NO. 06000002201607080008
Sydney Melbourne Shenzhen Bristol
www.mcgregorcoxall.com

Client
City of Ryde
NSW Government
Project Team
Key Company Name

Project Name
Green Links Masterplan
Project No.
0837SYD
Address
Project Address

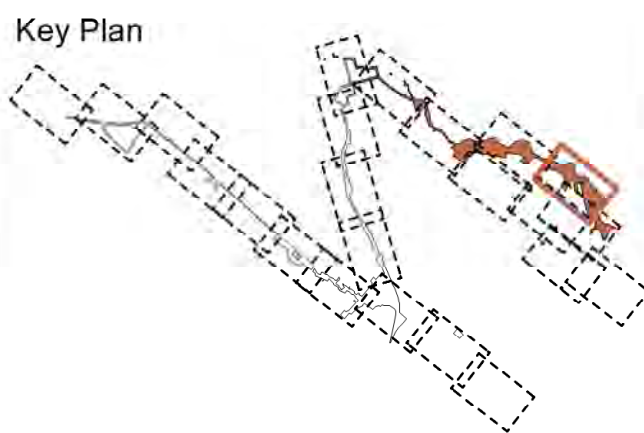


Issue Log			
A	Draft Masterplan	AM/LP	30/07/2021
B	Draft Masterplan	AM/LP	01/10/2021
Rev	Revision Description	By / Checked	Date

Scale
1: 1000 @ A1

0 20 40 60 80 m

All dimensions are in millimetres unless otherwise noted.
Do not scale from this drawing.

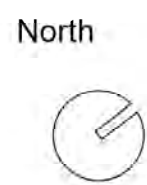

Phase
Schematic Design
Sheet Title
Lucknow Park
Sheet No.
LD-SK-3.4

Rev
B





LEGEND

General

- Site Boundary

Pavements

- Green Link Shared User Path
- On-Road Cycle Route
- Existing Bush Track
- Existing Concrete Pathway
- Proposed Concrete Pathway

Timber Boardwalk

Proposed Road Crossing

Water Elements

- Existing Waterway
- Proposed WSUD

Planting

- Existing Canopy Cover
- Planting treatment to fence line
- Signalled Crossing


- Existing creek crossing
- Existing steps
- Existing bridges



© Copyright McGregor Coxall
AUS ACN 082 334 290
UK 10199853
PRC ID NO. 06000002201607080008
Sydney Melbourne Shenzhen Bristol
www.mcgregorcoxall.com

Client
City of Ryde
NSW Government
Project Team
Key Company Name

Project Name
Green Links Masterplan
Project No.
0837SYD
Address
Project Address

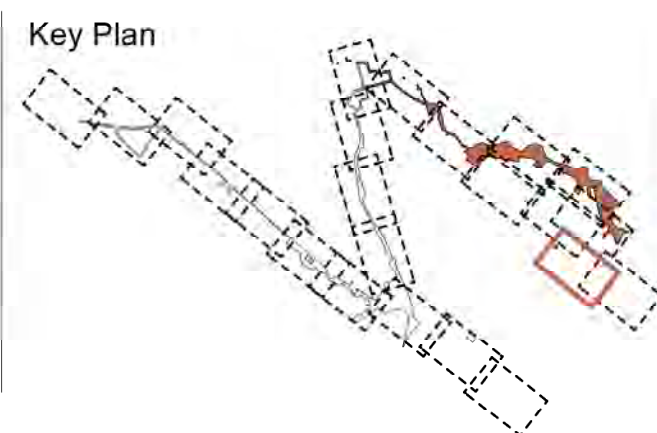


Issue Log			
A	Draft Masterplan	AM/LP	30/07/2021
B	Draft Masterplan	AM/LP	01/10/2021
Rev	Revision Description	By / Checked	Date

Scale

1: 1000 @ A1

0 20 40 60 80 m

All dimensions are in millimetres unless otherwise noted.
Do not scale from this drawing.

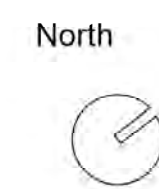

Phase
Schematic Design
Sheet Title
Waterloo Park
Sheet No.
LD-SK-3.6

Rev
B



LEGEND

General

- Site Boundary

Pavements

- Green Link Shared User Path
- On-Road Cycle Route
- Existing Bush Track
- Existing Concrete Pathway
- Proposed Concrete Pathway

Timber Boardwalk

Proposed Road Crossing

Water Elements

- Existing Waterway
- Proposed WSUD

Planting

- Existing Canopy Cover
- Planting treatment to fence line
- Signalled Crossing


- Existing creek crossing
- Existing steps
- Existing bridges



© Copyright McGregor Coxall
AUS ACN 082 334 290
UK 10199853
PRC ID NO. 06000002201607080008
Sydney Melbourne Shenzhen Bristol
www.mcgregorcoxall.com

Client
City of Ryde
NSW Government
Project Team
Key Company Name

Project Name
Green Links Masterplan
Project No.
0837SYD
Address
Project Address

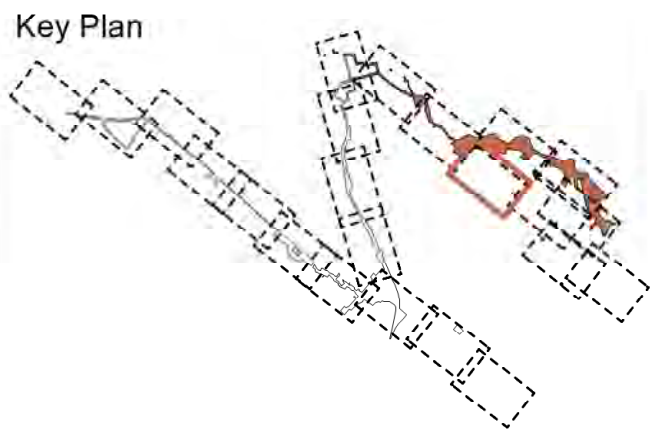


Issue Log			
A	Draft Masterplan	AM/LP	30/07/2021
B	Draft Masterplan	AM/LP	01/10/2021
Rev	Revision Description	By / Checked	Date

Scale
1: 1000 @ A1

0 20 40 60 80 m

All dimensions are in millimetres unless otherwise noted.
Do not scale from this drawing.

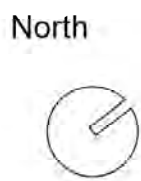

Phase
Schematic Design
Sheet Title
TG Millner Sportsground
Sheet No.
LD-SK-3.7


Rev
B



© Copyright McGregor Coxall
AUS ACN 082 334 290
UK 10199853
PRC ID NO. 06000002201607080008
Sydney Melbourne Shenzhen Bristol
www.mcgregorcoxall.com


Client
City of Ryde
NSW Government
Project Team
Key Company Name

Project Name
Green Links Masterplan
Project No.
0837SYD
Address
Project Address

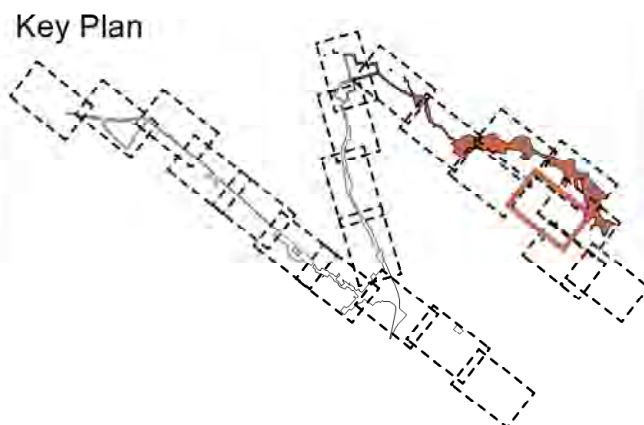

Issue Log			
A	Draft Masterplan	AM/LP	30/07/2021
B	Draft Masterplan	AM/LP	01/10/2021
Rev	Revision Description	By / Checked	Date

Scale
1: 1000 @ A1
0 20 40 60 80 m
All dimensions are in millimetres unless otherwise noted.
Do not scale from this drawing.

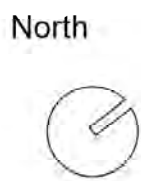

Phase
Schematic Design
Sheet Title
Marsfield Park
Sheet No.
LD-SK-3.8


Rev
B



© Copyright McGregor Coxall
AUS ACN 082 334 290
UK 10199853
PRC ID NO. 06000002201607080008
Sydney Melbourne Shenzhen Bristol
www.mcgregorcoxall.com


Client
City of Ryde
NSW Government
Project Team
Key Company Name

Project Name
Green Links Masterplan
Project No.
0837SYD
Address
Project Address

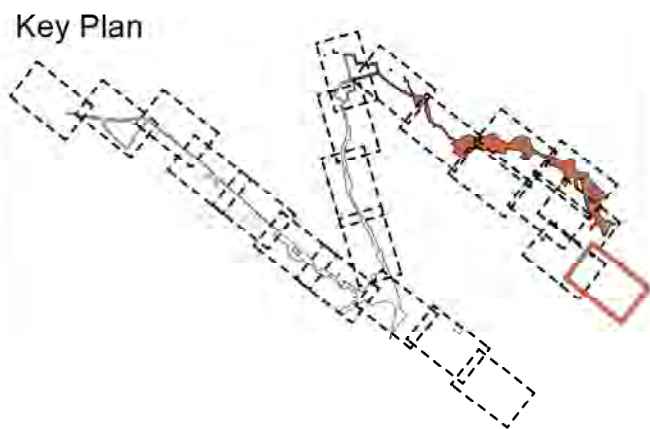

Issue Log			
A	Draft Masterplan	AM/LP	30/07/2021
B	Draft Masterplan	AM/LP	01/10/2021
Rev	Revision Description	By / Checked	Date

Scale
1: 1000 @ A1
0 20 40 60 80 m
All dimensions are in millimetres unless otherwise noted.
Do not scale from this drawing.

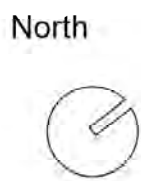

Phase
Schematic Design
Sheet Title
Busaco Road
Sheet No.
LD-SK-3.9

Rev
B